


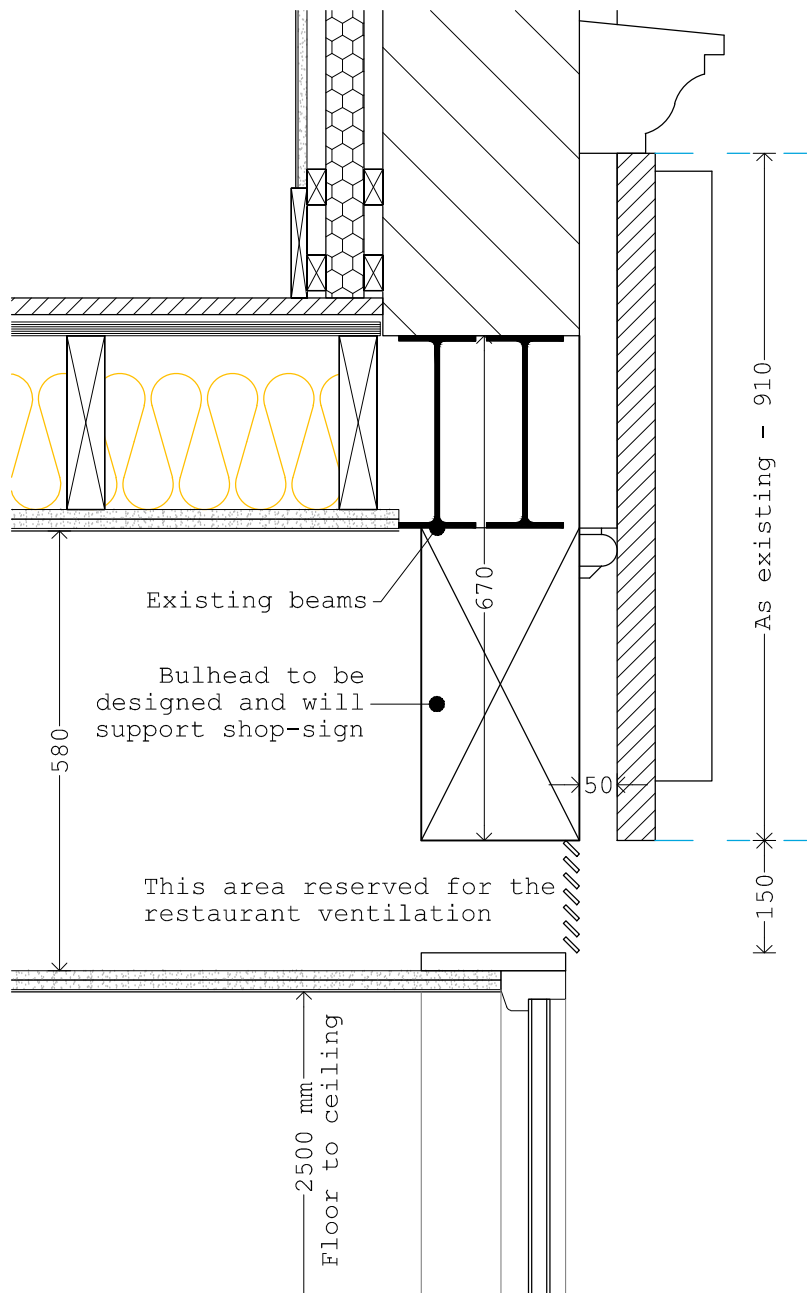

Section - Scale 1:10



Gross Dimensions - Scale 1:50