



Proposed
Ground Floor Plan

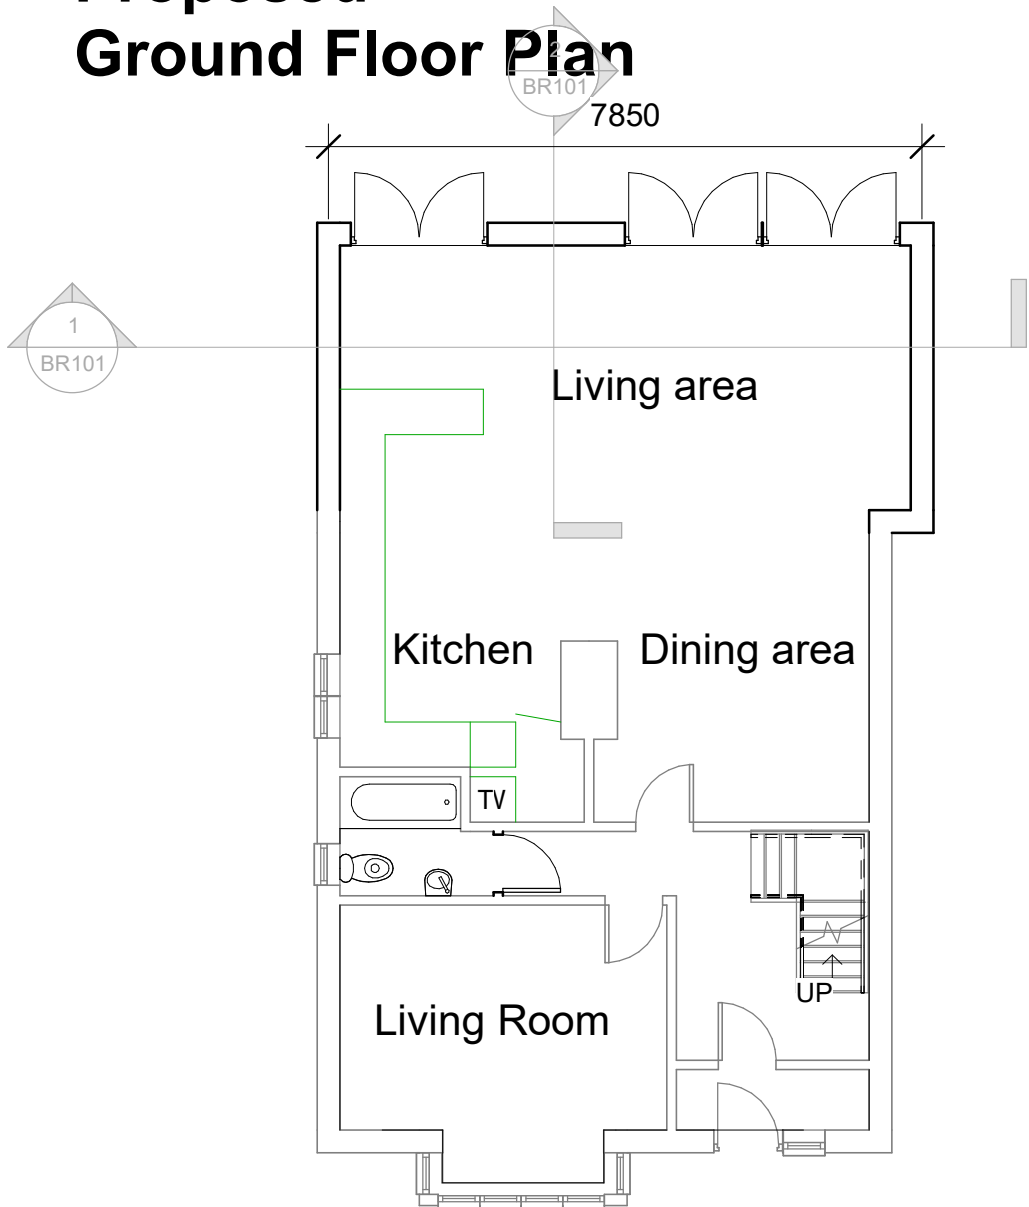

1 Ground
1 : 100

Existing
Ground Floor Plan

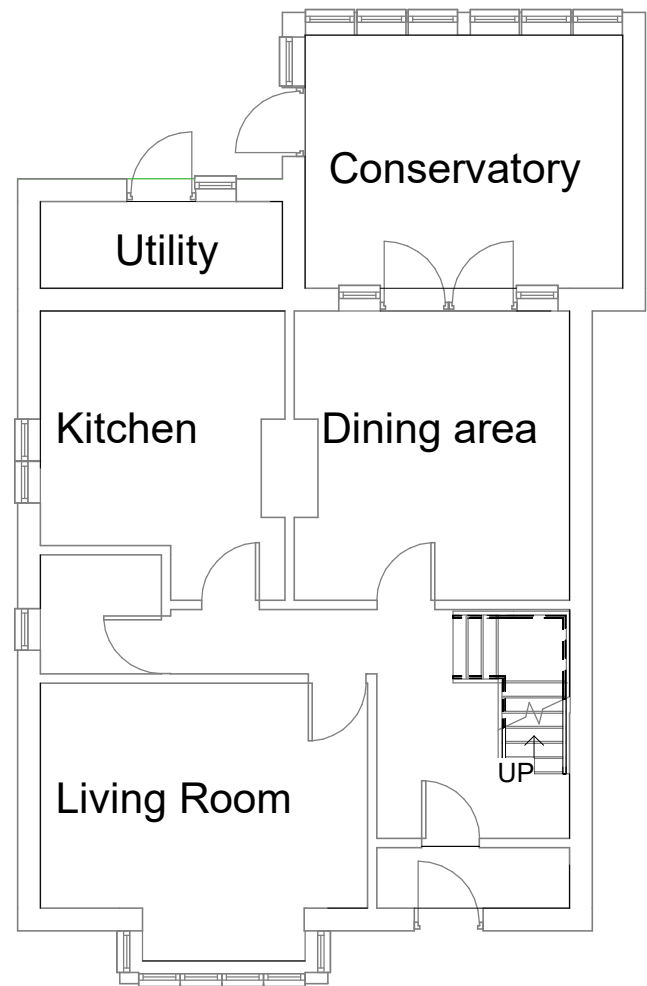

First Floor - No Change

1:500										50
1:200										20
1:100										10
1:50										5

pd

parkers

executive

design

PROJECT 25 Havelock Road PO21 2EZ	CLIENT Widt Nielson			
	Date	Issue Date	Scale (@ A3)	1 : 100
SHEET Ground Floor Plans	Drawn by	SW	DRAWING NUMBER P100	REV
	Checked by	SR		