




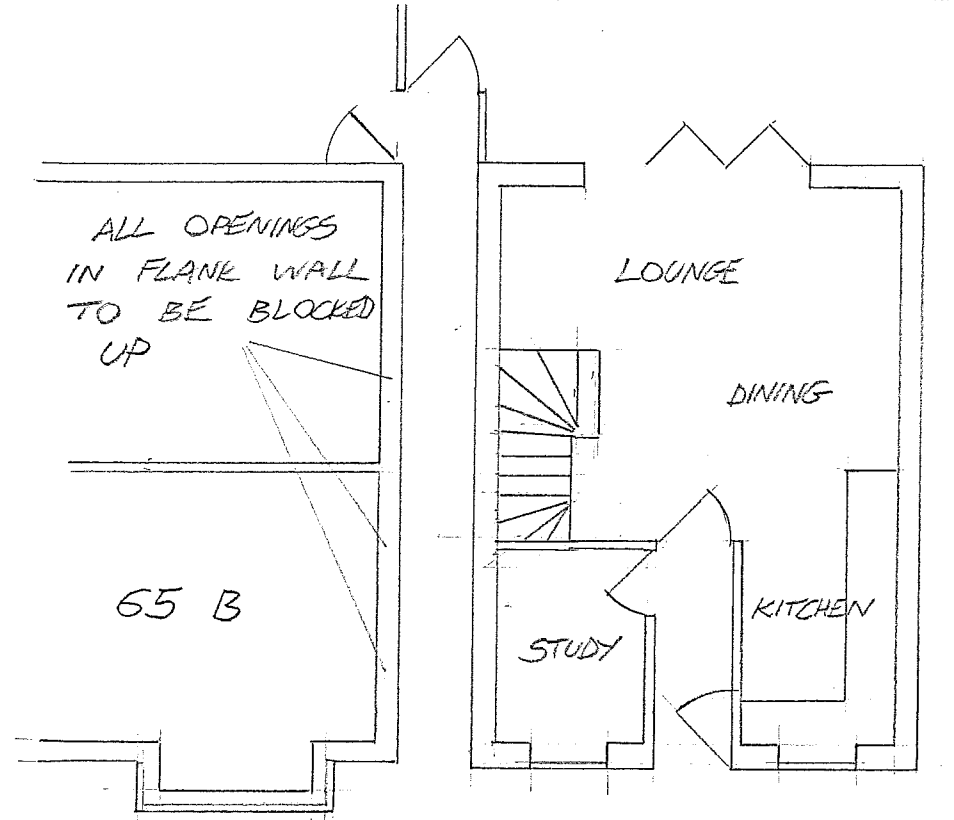


GROUND FLOOR

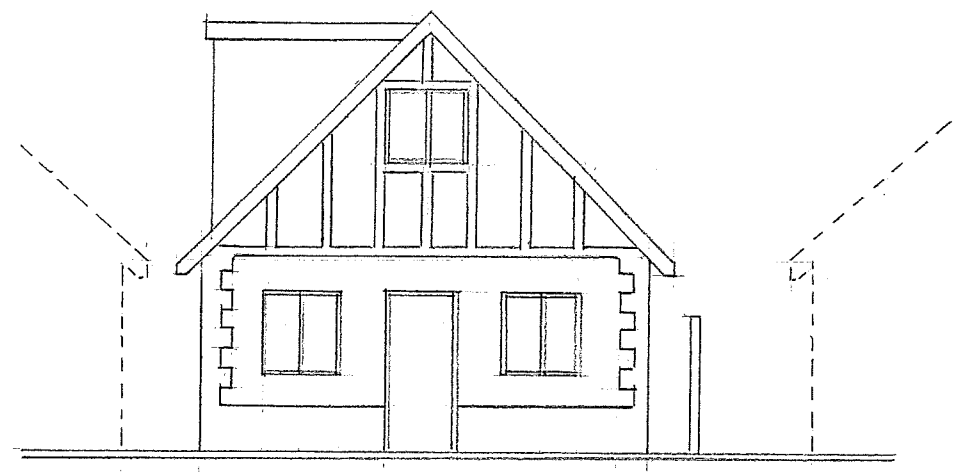


STREET VIEW

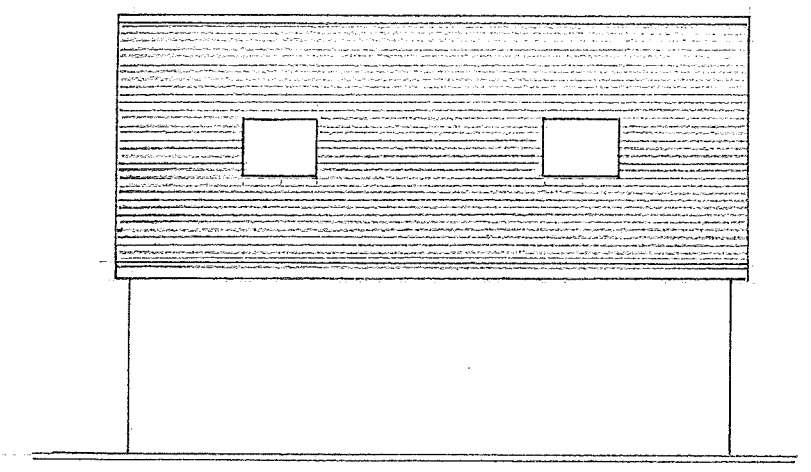


EAST SIDE

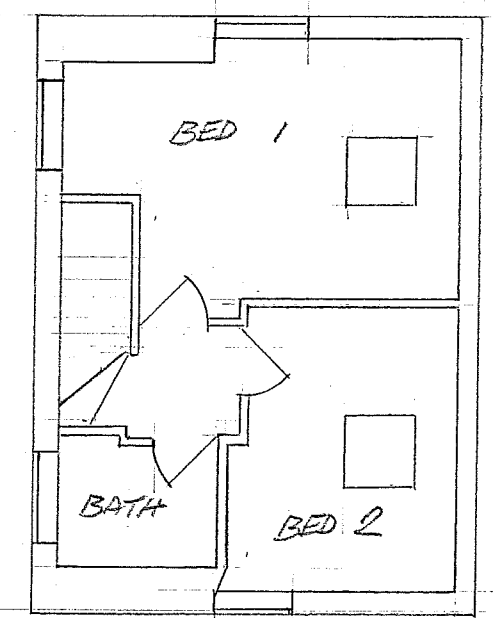

FIRST FLOOR

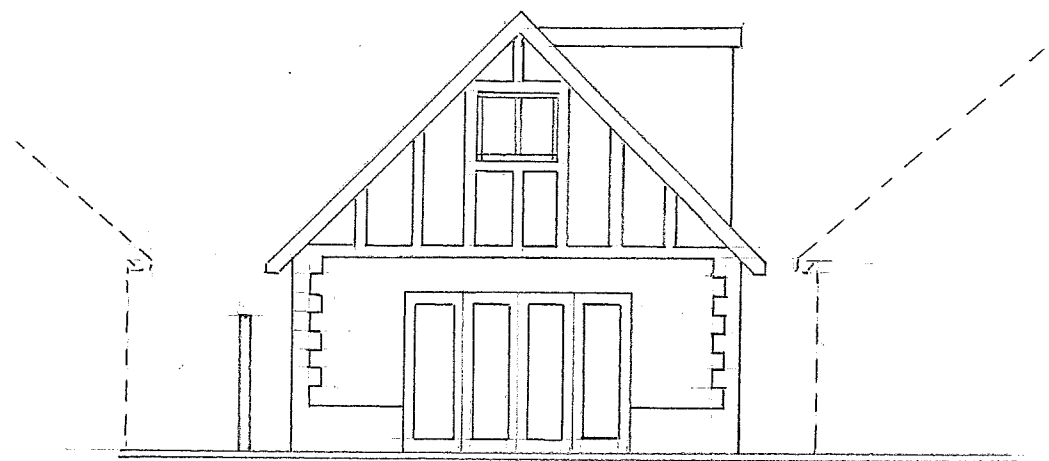

REAR VIEW

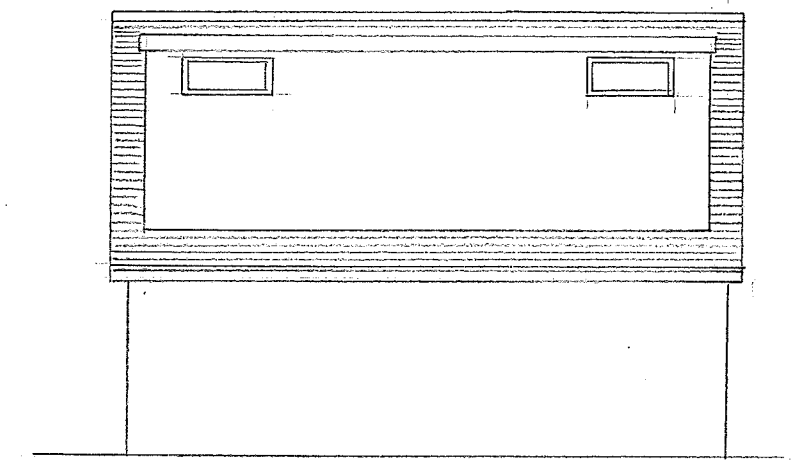

WEST SIDE

REVISED PROPOSED PLANS AND ELEVATIONS
FOR LAND ADJACENT TO 65B GRAVITS LANE

MATERIALS:	SCALE	1:100
PAINTED RENDERED ELEVATIONS	DRAWN	I. EVERARD
WHITE UPVC WINDOWS AND DOORS	DATE	2/9/2014
CLAY MACHINE MADE ROOF TILES		