


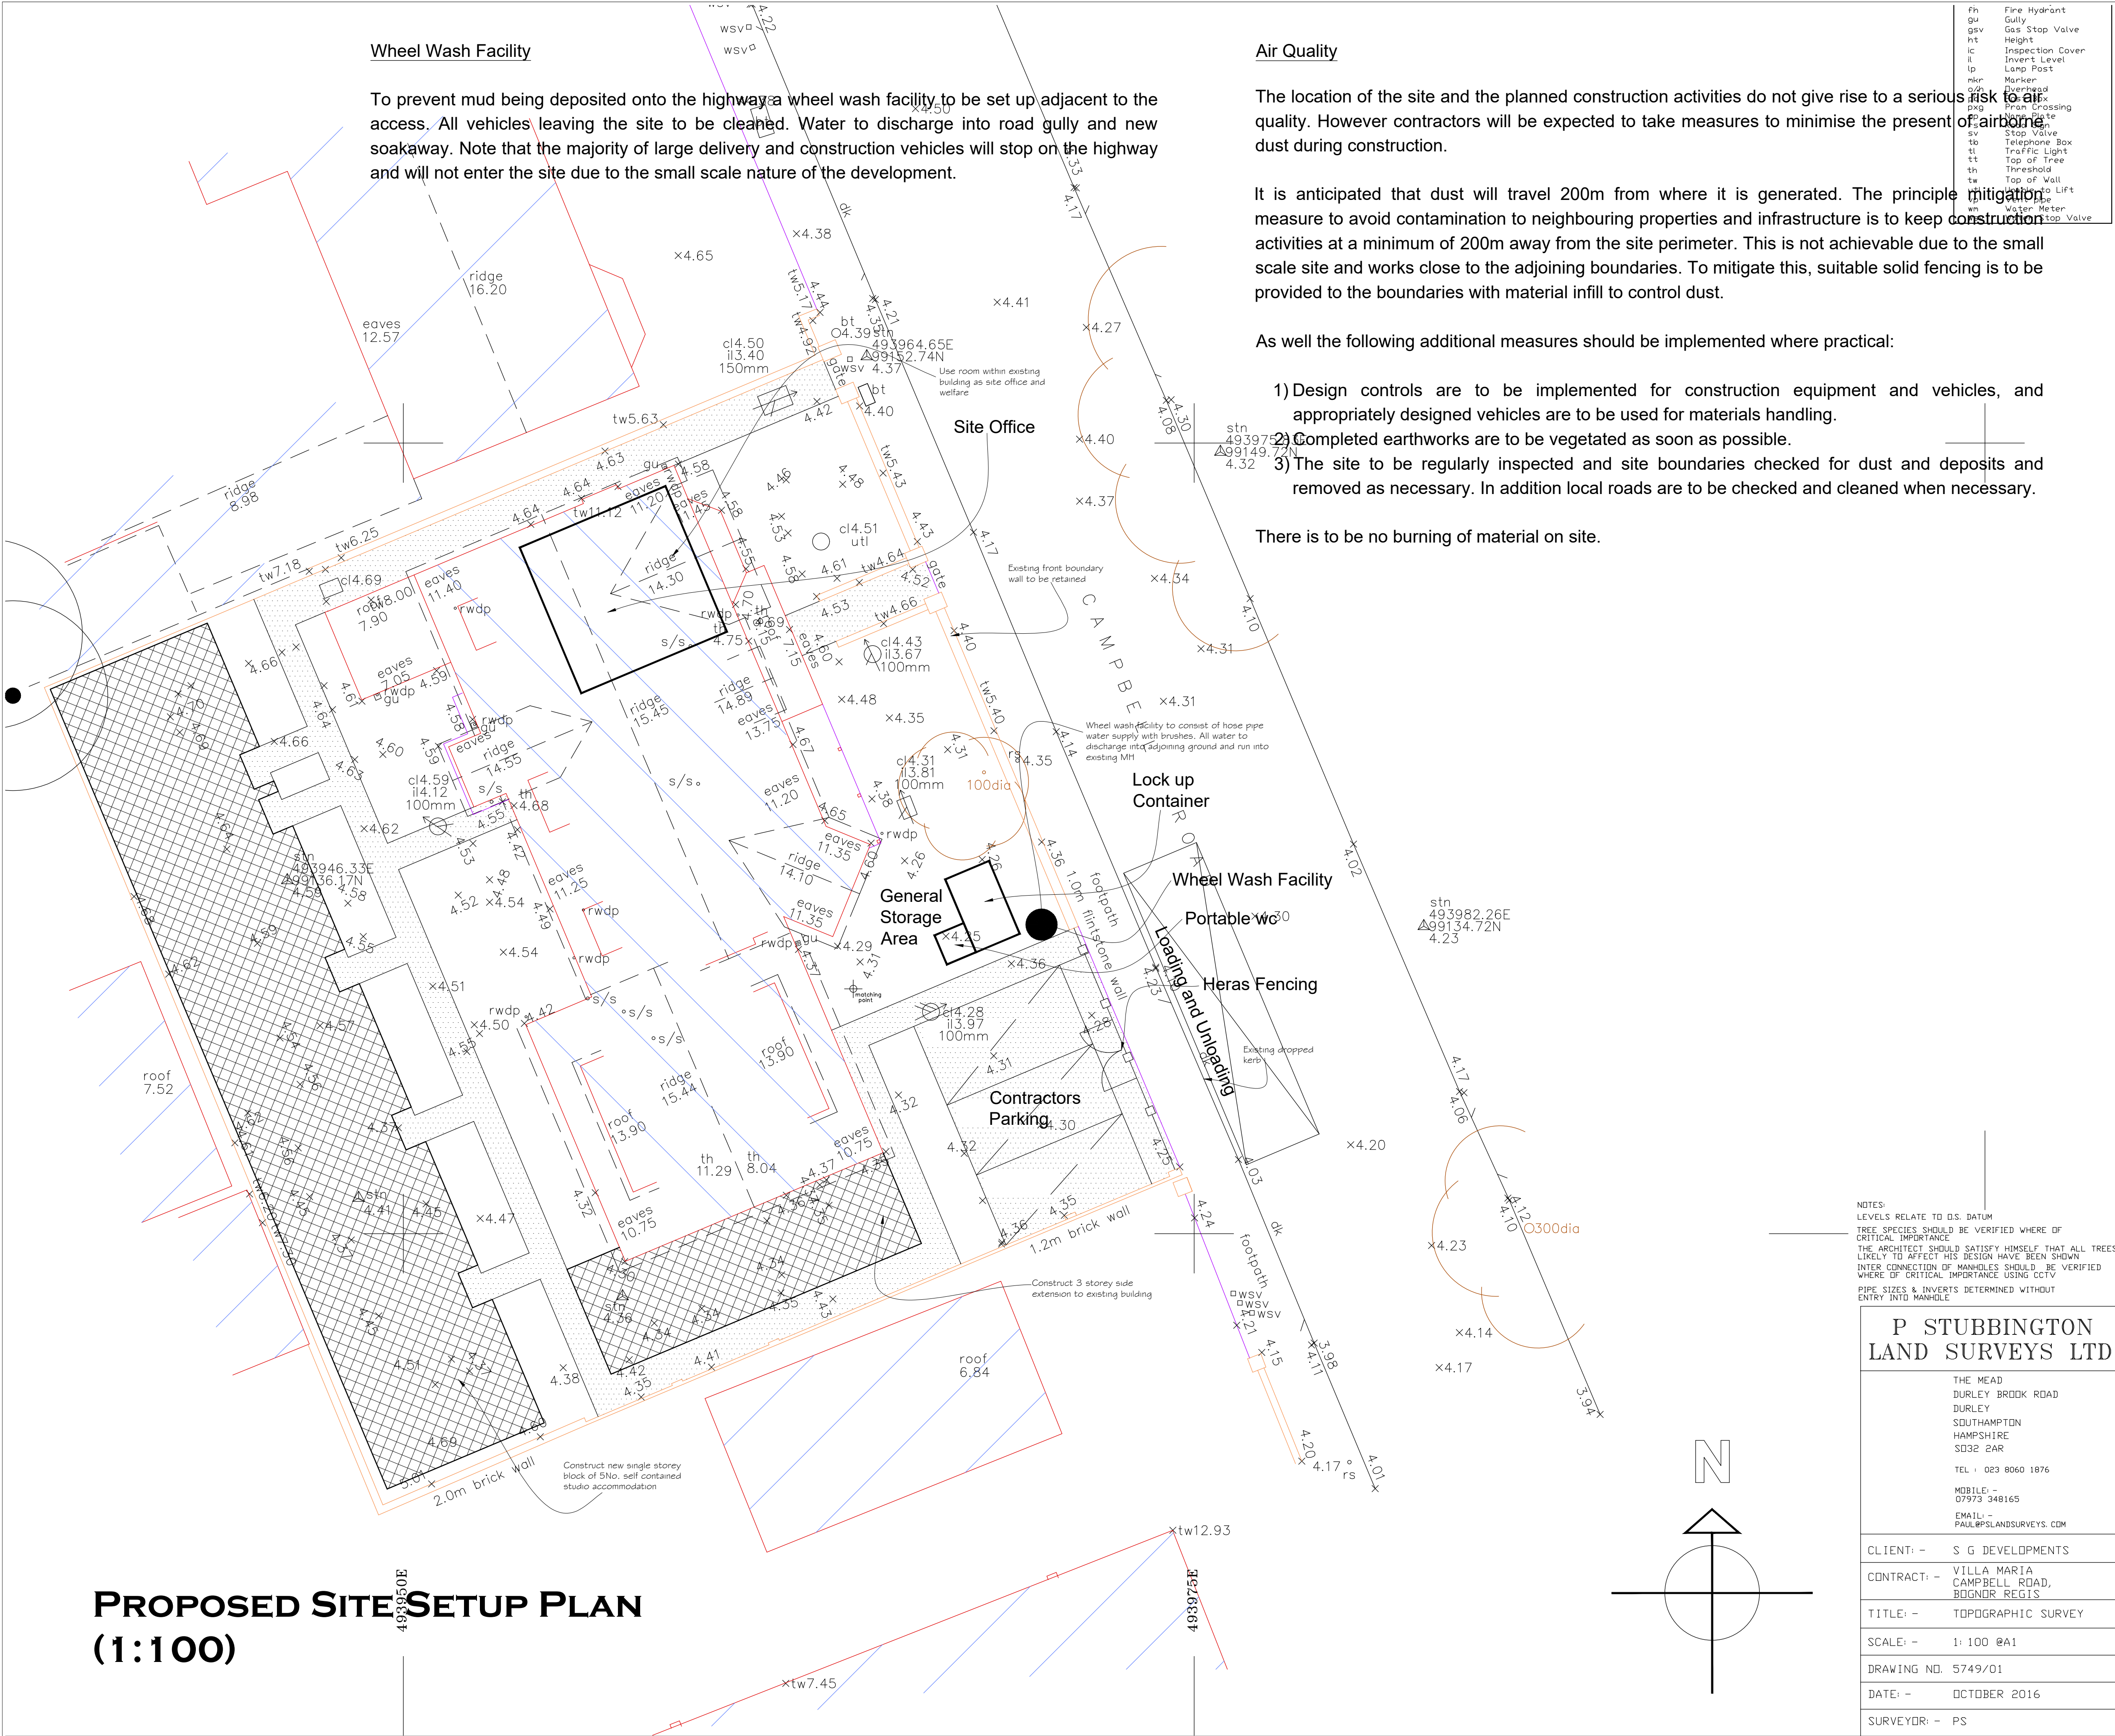

fh	Fire Hydrant
gu	Gully
gsv	Gas Stop Valve
ht	Height
ic	Inspection Cover
il	Invert Level
ip	Lamp Post
mr	Marker
ov	Overhead
pc	Pipe Crossing
pt	Post
sv	Stop Valve
tb	Telephone Box
tl	Traffic Light
tt	Top of Tree
th	Threshold
tw	Top of Wall
vm	Water Meter
wtv	Water Top Valve

Notes

THIS DRAWING IS THE COPYRIGHT OF VIVID DESIGN STUDIO LTD AND MUST NOT BE COPIED, ALTERED OR REPRODUCED IN ANY WAY NEITHER PASSED TO A THIRD PARTY WITHOUT THEIR WRITTEN PERMISSION.

DIMENSIONS TO BE CHECKED ON SITE BEFORE COMMENCING WORK AND ANY DISCREPANCIES SHALL BE REPORTED TO THE DESIGNER. FIGURED DIMENSIONS MUST BE TAKEN IN PREFERENCE TO SCALED DIMENSIONS.

Rev:-	Description:-	Date:-	Chkd by:-



The Barn, Calcot Mount Business Park, Calcot Lane,
Curdridge, Southampton, Hampshire, SO32 2BN
Tel: 01489 786670
Email: info@vividdesignstudio.co.uk
Website: www.vividdesignstudio.co.uk

NOTES:
LEVELS RELATE TO D.S. DATUM
TREE SPECIES SHOULD BE VERIFIED WHERE OF CRITICAL IMPORTANCE
THE ARCHITECT SHOULD SATISFY HIMSELF THAT ALL TREES LIKELY TO AFFECT HIS DESIGN HAVE BEEN SHOWN
INTER CONNECTION OF MANHOLES SHOULD BE VERIFIED WHERE OF CRITICAL IMPORTANCE USING CCTV
PIPE SIZES & INVERTS DETERMINED WITHOUT ENTRY INTO MANHOLE

**P STUBBINGTON
LAND SURVEYS LTD**

THE MEAD
DURLEY BROOK ROAD
DURLEY
SOUTHAMPTON
HAMPSHIRE
SO32 2AR
TEL : 023 8060 1876
MOBILE -
07973 348165
EMAIL -
PAUL@PSLANDSURVEYS.COM

CLIENT: - S G DEVELOPMENTS
CONTRACT: - VILLA MARIA
CAMPBELL ROAD,
BOGNOR REGIS
TITLE: - TOPOGRAPHIC SURVEY
SCALE: - 1: 100 @A1
DRAWING NO. 5749/01
DATE: - OCTOBER 2016
SURVEYOR: - PS

Project:-

Proposed Conversion
Villa Maria
Campbell Road
Bognor Regis

Title:-

Proposed Site Setup Plan

Client:-

SCG Properties Ltd

Scale:-

1:100 (@A1)

Drawn By:-

PJD

Checked By:-

Date:-

18/07/17

Date:-

Job.No:-

160035

Drg.No:-

20

Rev:-

