


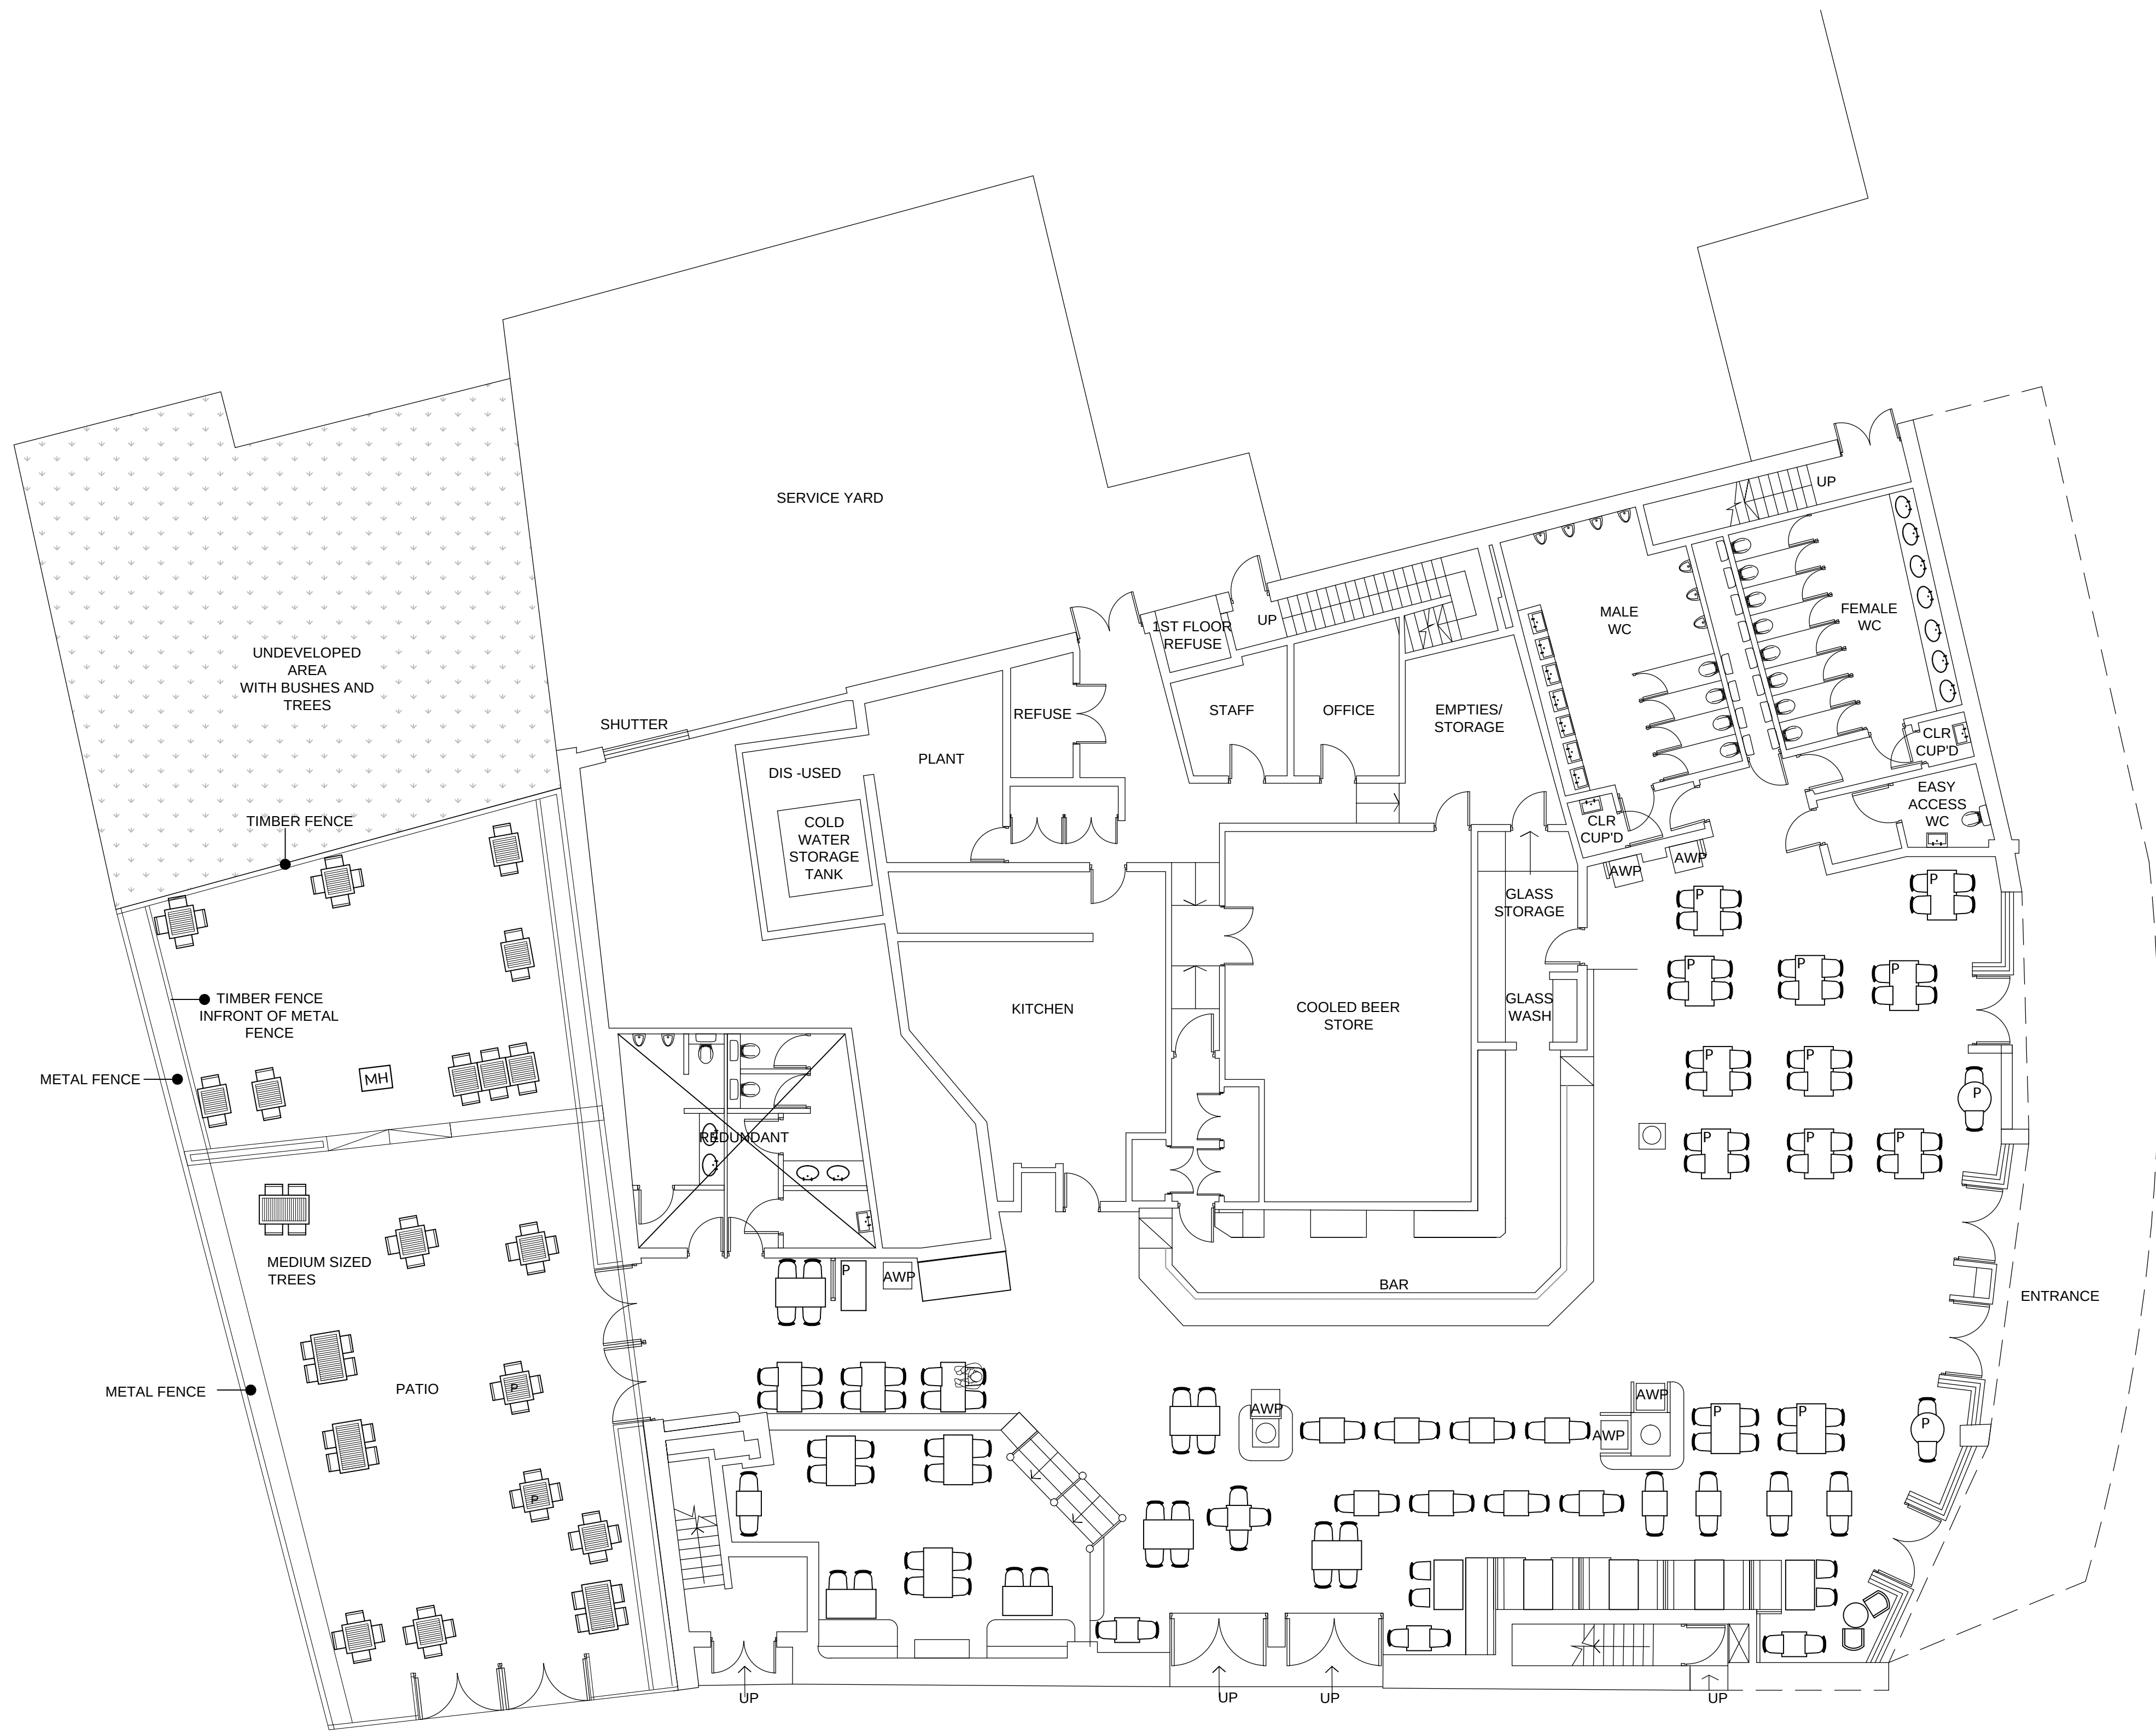

1
001.1
GROUND FLOOR: EXISTING GARDEN PLAN
SCALE 1:100

JOB NO 1125	DWG NO 001.1	REV /
-----------------------	------------------------	-----------------

REVISION	DATE	DWN	CHK

This drawing is the property of Design Venue Limited. Copyright and design rights are reserved by them and the drawing is issued on the condition that it is not copied either wholly or in part without the written consent of Design Venue Limited.

DO NOT SCALE DRAWINGS. Figured dimensions to take preference over those scaled. All dimensions to be checked on site before commencement of any work or shop drawings. This drawing is to be read in conjunction with the specification when existing. Any discrepancies should be brought to the attention of the Architect / Designer.

D|V

Architects

Interiors | Design | Delivery

RIBA

2019

Hallcourt House, 8 Hallcourt Crescent,
Cannock, Staffordshire WS11 0AB
Telephone: 01543 547 877
Email: studio@designvenue.co.uk

CLIENT

wetherspoon

PROJECT

**THE HATTER'S INN
BOGNOR REGIS
PN 0217**

DRAWING TITLE

**GROUND FLOOR:
EXISTING GARDEN PLAN**

SCALE

1:100 @ A1

DATE 03.07.2019	DRAWN BY bd	CHECKED BY /
--------------------	----------------	-----------------

STATUS

PRELIMINARY

JOB NO 1125	DWG NO 001.1	REV /
-----------------------	------------------------	-----------------