


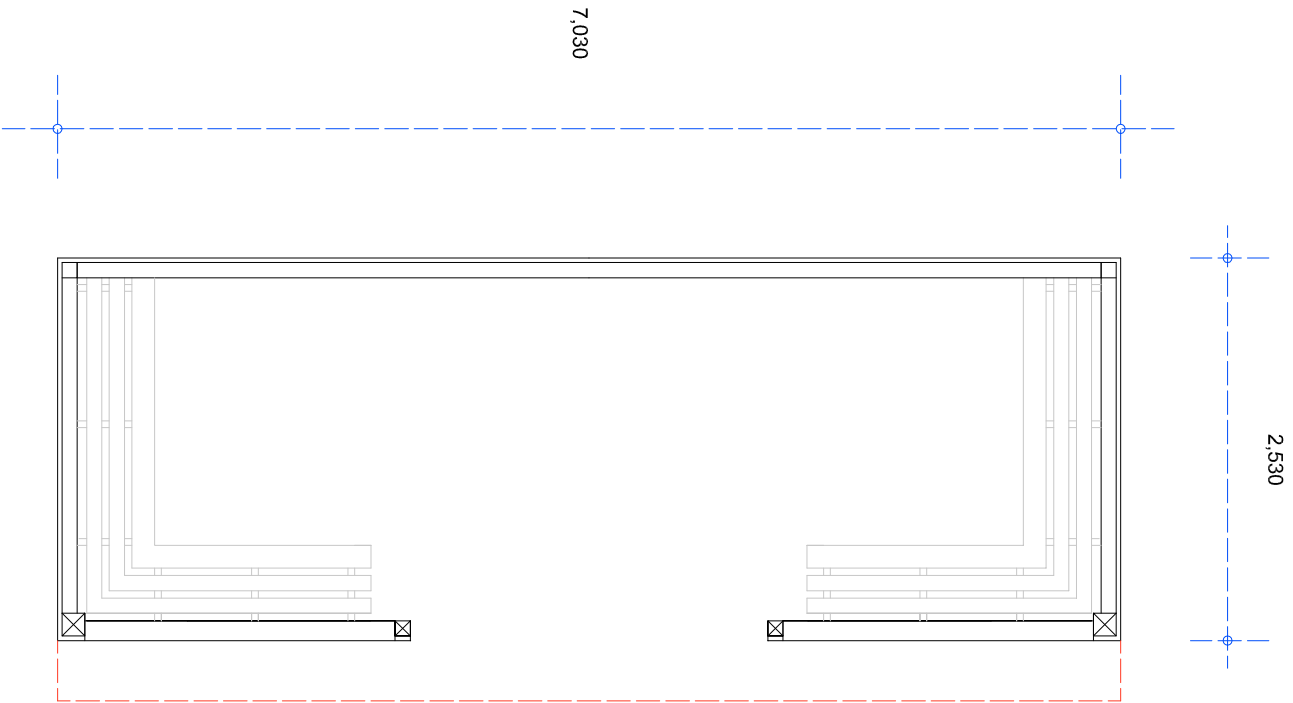


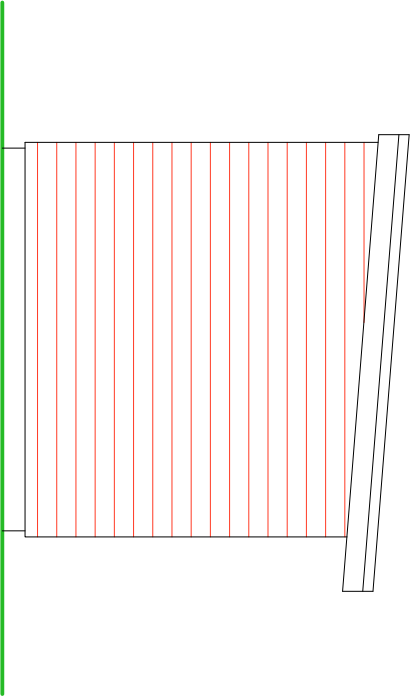


PROPOSED GROUND FLOOR PLAN

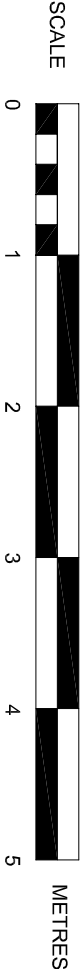


SIDE ELEVATION

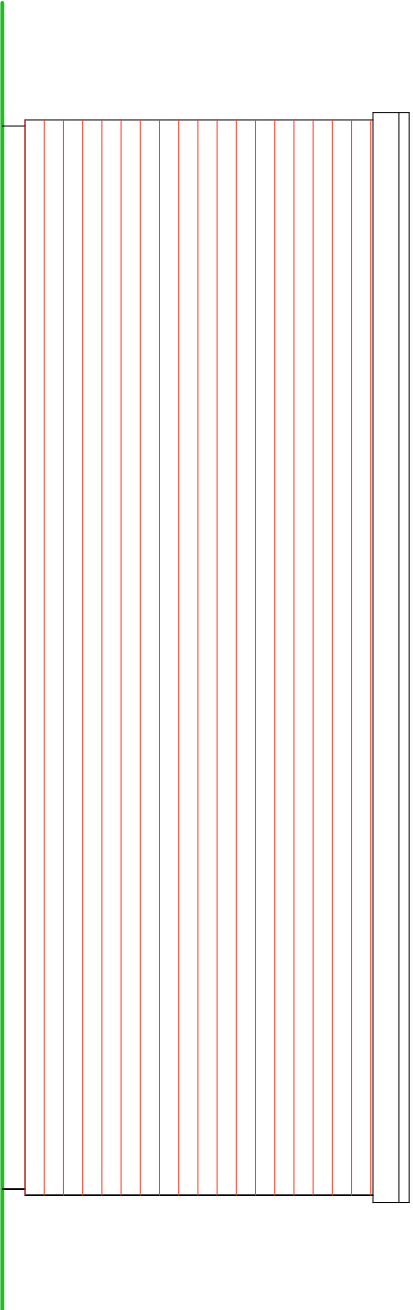

REAR ELEVATION

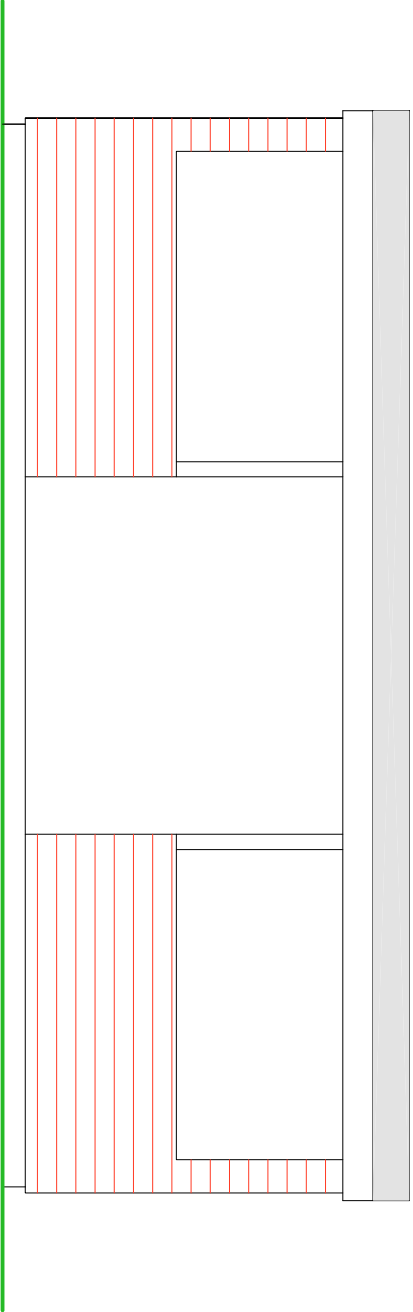

FRONT ELEVATION

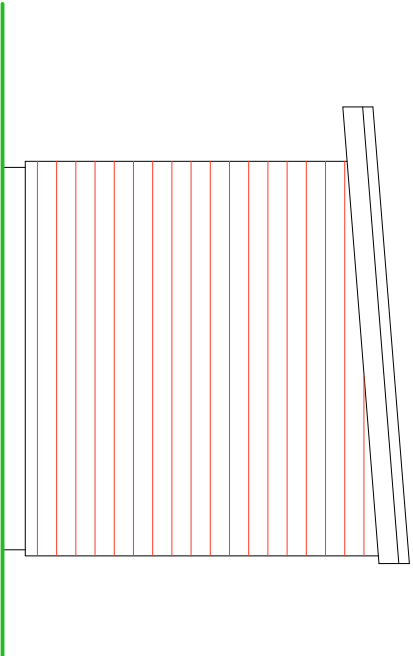

SIDE ELEVATION

NOTES
ROOF - Felted flat roof.
WALLS - Painted weather boarding on timber frame.

SUSSEX BUILDING CONSULTANCY LIMITED ALBANY HOUSE, STOCKER ROAD, BOGNOR REGIS. SCALE - 1/50 REV - A DATE - 02/09/2009	SBCL 1 COURDELVIS BERSTED STREET BOGNOR REGIS PO22 9QE TEL/FAX - (01243) 861379
---	---