





1 Main sign

Folded Aluminum aperture cut panel painted to the corporate colours of the applicants company. Main lettering Opal push through opal internally lit with LED's


Panel Size 1: 8770 x 920 mm



2 Projecting Sign

Double sided illuminated projecting sign illuminated with Sloan Great White 3 LED's. Panel aperture cut & backed off with Opal 050 (LED, Grade) acrylic. Internal acrylic panel fixed using aluminium Studs / Nuts / Bolts

Painted process yellow to have an integral support frame manufactured from 6mm mild steel (metal Primed)

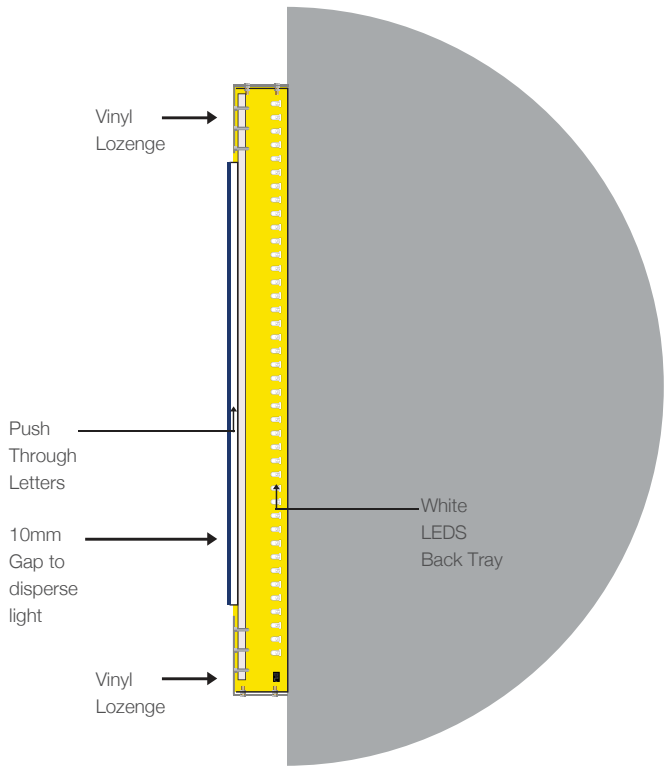

2 2 x Window Menus

Digitally printed single sided Dibond Panels. Text to start at least 500mm from the bottom,

Panel Size: 2 x 650 x 2780 mm
Return Size: 2 x 300 x 2780 mm

Client Information

We require vector graphics (lines and curves with fonts broken apart) for cutting/manufacturing or high resolution images for digital printing. Please supply any colour references, fonts and artwork guidelines. Artwork development, re-generation or conversion may incur additional cost.



Adobe Illustrator



Ecapsulated Post Script



Adobe Acrobat

Client: The Works
Designer: Andy Olley
Date: 21.06.2017



Client Information

We require vector graphics (lines and curves with fonts broken apart) for cutting/manufacturing or high resolution images for digital printing. Please supply any colour references, fonts and artwork guidelines. Artwork development, regeneration or conversion may incur additional cost.



Adobe Illustrator



Encapsulated Post Script



Adobe Acrobat

Client: The Works
Designer: Andy Olley
Date: 20.06.2017



Artwork Sign off	
Names :	
Date:	Signature:

Also find us on

