



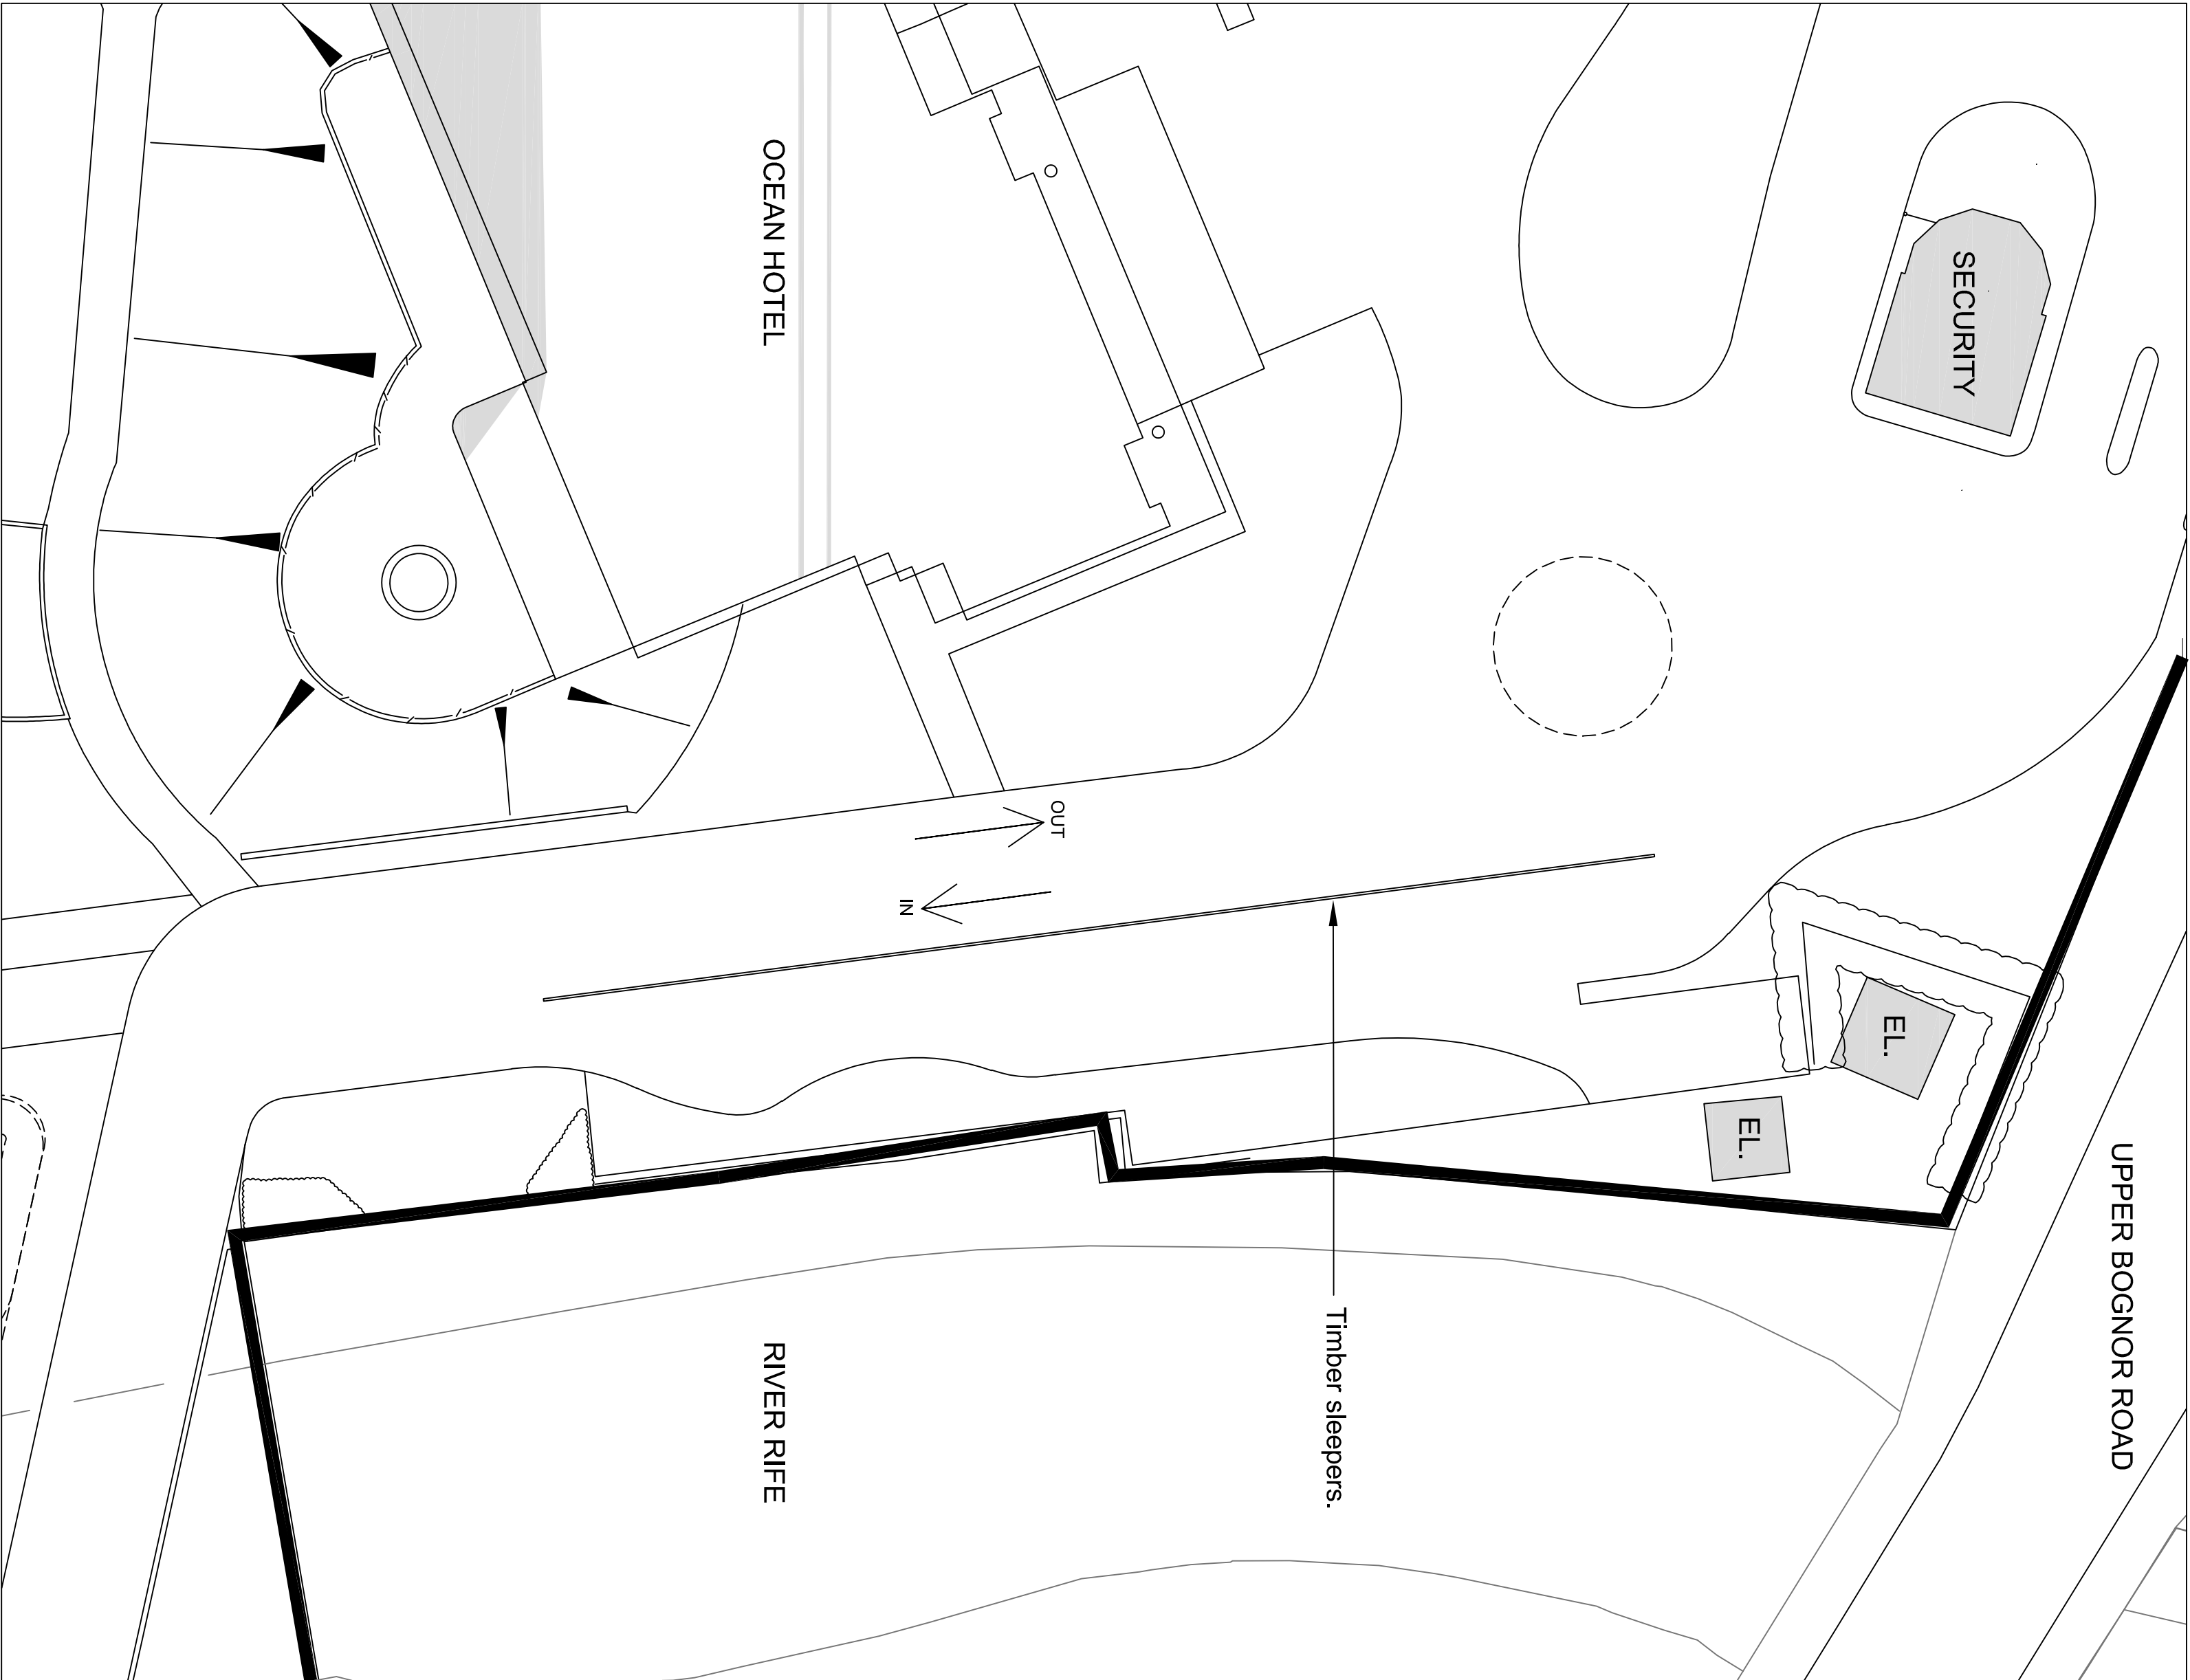

EXISTING ENTRANCE  
SCALE 1:200

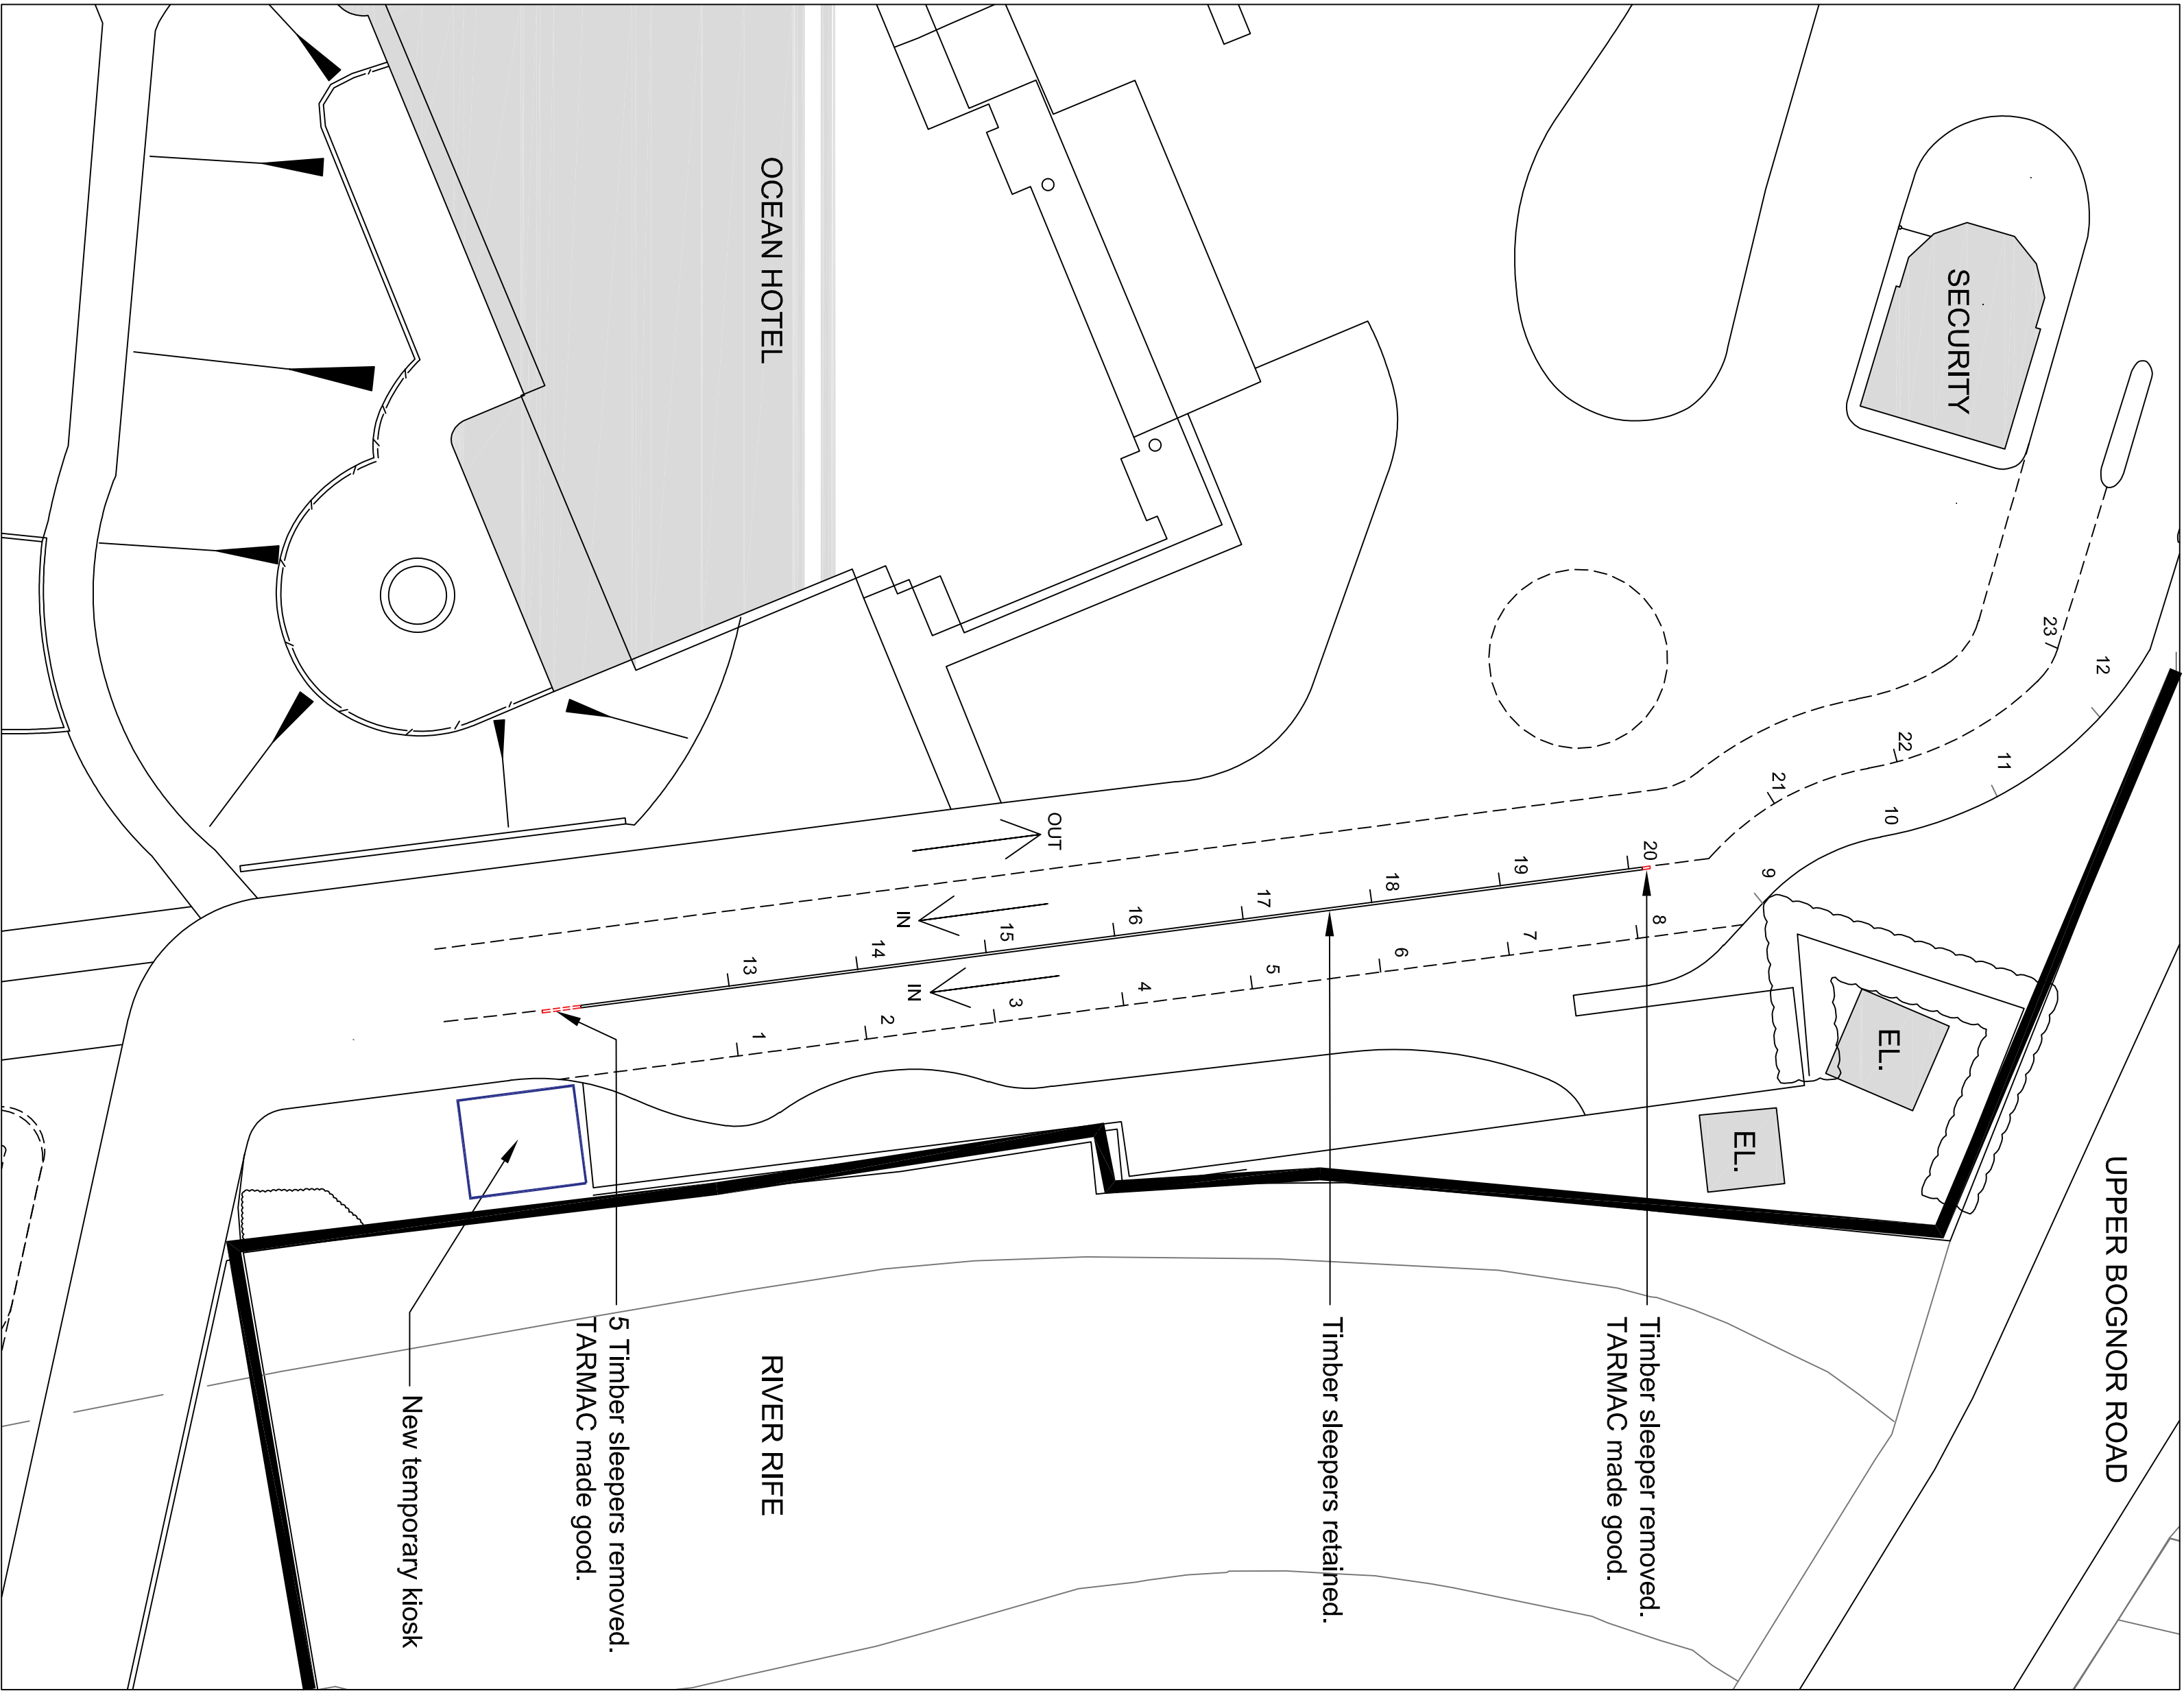

PROPOSED ENTRANCE  
SCALE 1:200


KEY  
Application Boundary



PROPOSED ENTRANCE KIOSK

New entrance arrangement allows an additional 23 cars to be stacked before entering the site.

notes: revisions: A 14.09.2016 CE Planning JP Hut location Updated

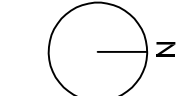

NOTE: The contractor is responsible for checking all site dimensions and levels. These should be checked prior to the ordering of any components and before the commencement of the works. All discrepancies should be brought to the attention of the Contract Administrator.

Butlins Skyline Ltd  
Splash Redevelopment  
Butlins, Bognor  
drawing information title:

status:  
date:  
scale:  
author:  
chkd:

Planning  
September 2016  
1:200 @ A1  
CE

PWP Architects Ltd 81 South Street, Havant, Hampshire PO9 1BZ  
t: 02532 262694 f: 02532 481152  
e: design@pwp-architects.com  
w: www.pwp-architects.com  
job: 5128 P110 rev: B