


j:\70010938 - uoc edt park bognor regis\c models and drawings\development\autocad\4 drainage\0938-d-105.dwg, Mills, Matt, 28 June 2016 16:25:49

- NOTES:
1. ALL DIMENSIONS IN MILLIMETERS UNLESS OTHERWISE STATED.
 2. LOCATION OF SEVERAL KEY SERVICES E.G. SOUTHERN WATER RISING MAIN ARE STILL TO BE LOCATED ON SITE
 3. ALL MANHOLES TO BE TYPE 2, CONSTRUCTED TO THE REQUIREMENTS OF SEWERS FOR ADOPTION 7th EDITION.
 4. ALL UNDERGROUND PIPES TO BE CAST IRON DUE TO RESTRICTED COVER. TYPE OR EQUIVALENT APPROVED. DETAILS AND CONNECTIONS SUBJECT TO DETAILED DESIGN.
 5. UNDER FLOOR SLAB DRAINAGE HAS BEEN SITED USING HOARE LEE DOWN COMER AND FLOOR GULLY POSITIONS. THESE POSITIONS APPEAR TO BE LIKELY TO CHANGE AS DESIGNS ARE FIRMED UP, AS SUCH THE CONNECTING GRAVITY DRAINAGE WILL CHANGE.
 6. ALL PRIVATE DRAINAGE TO BE CONSTRUCTED IN ACCORDANCE WITH BUILDING REGULATIONS PART H.
 7. DRAINAGE CONNECTIONS SUBJECT TO DETAILED DESIGN.

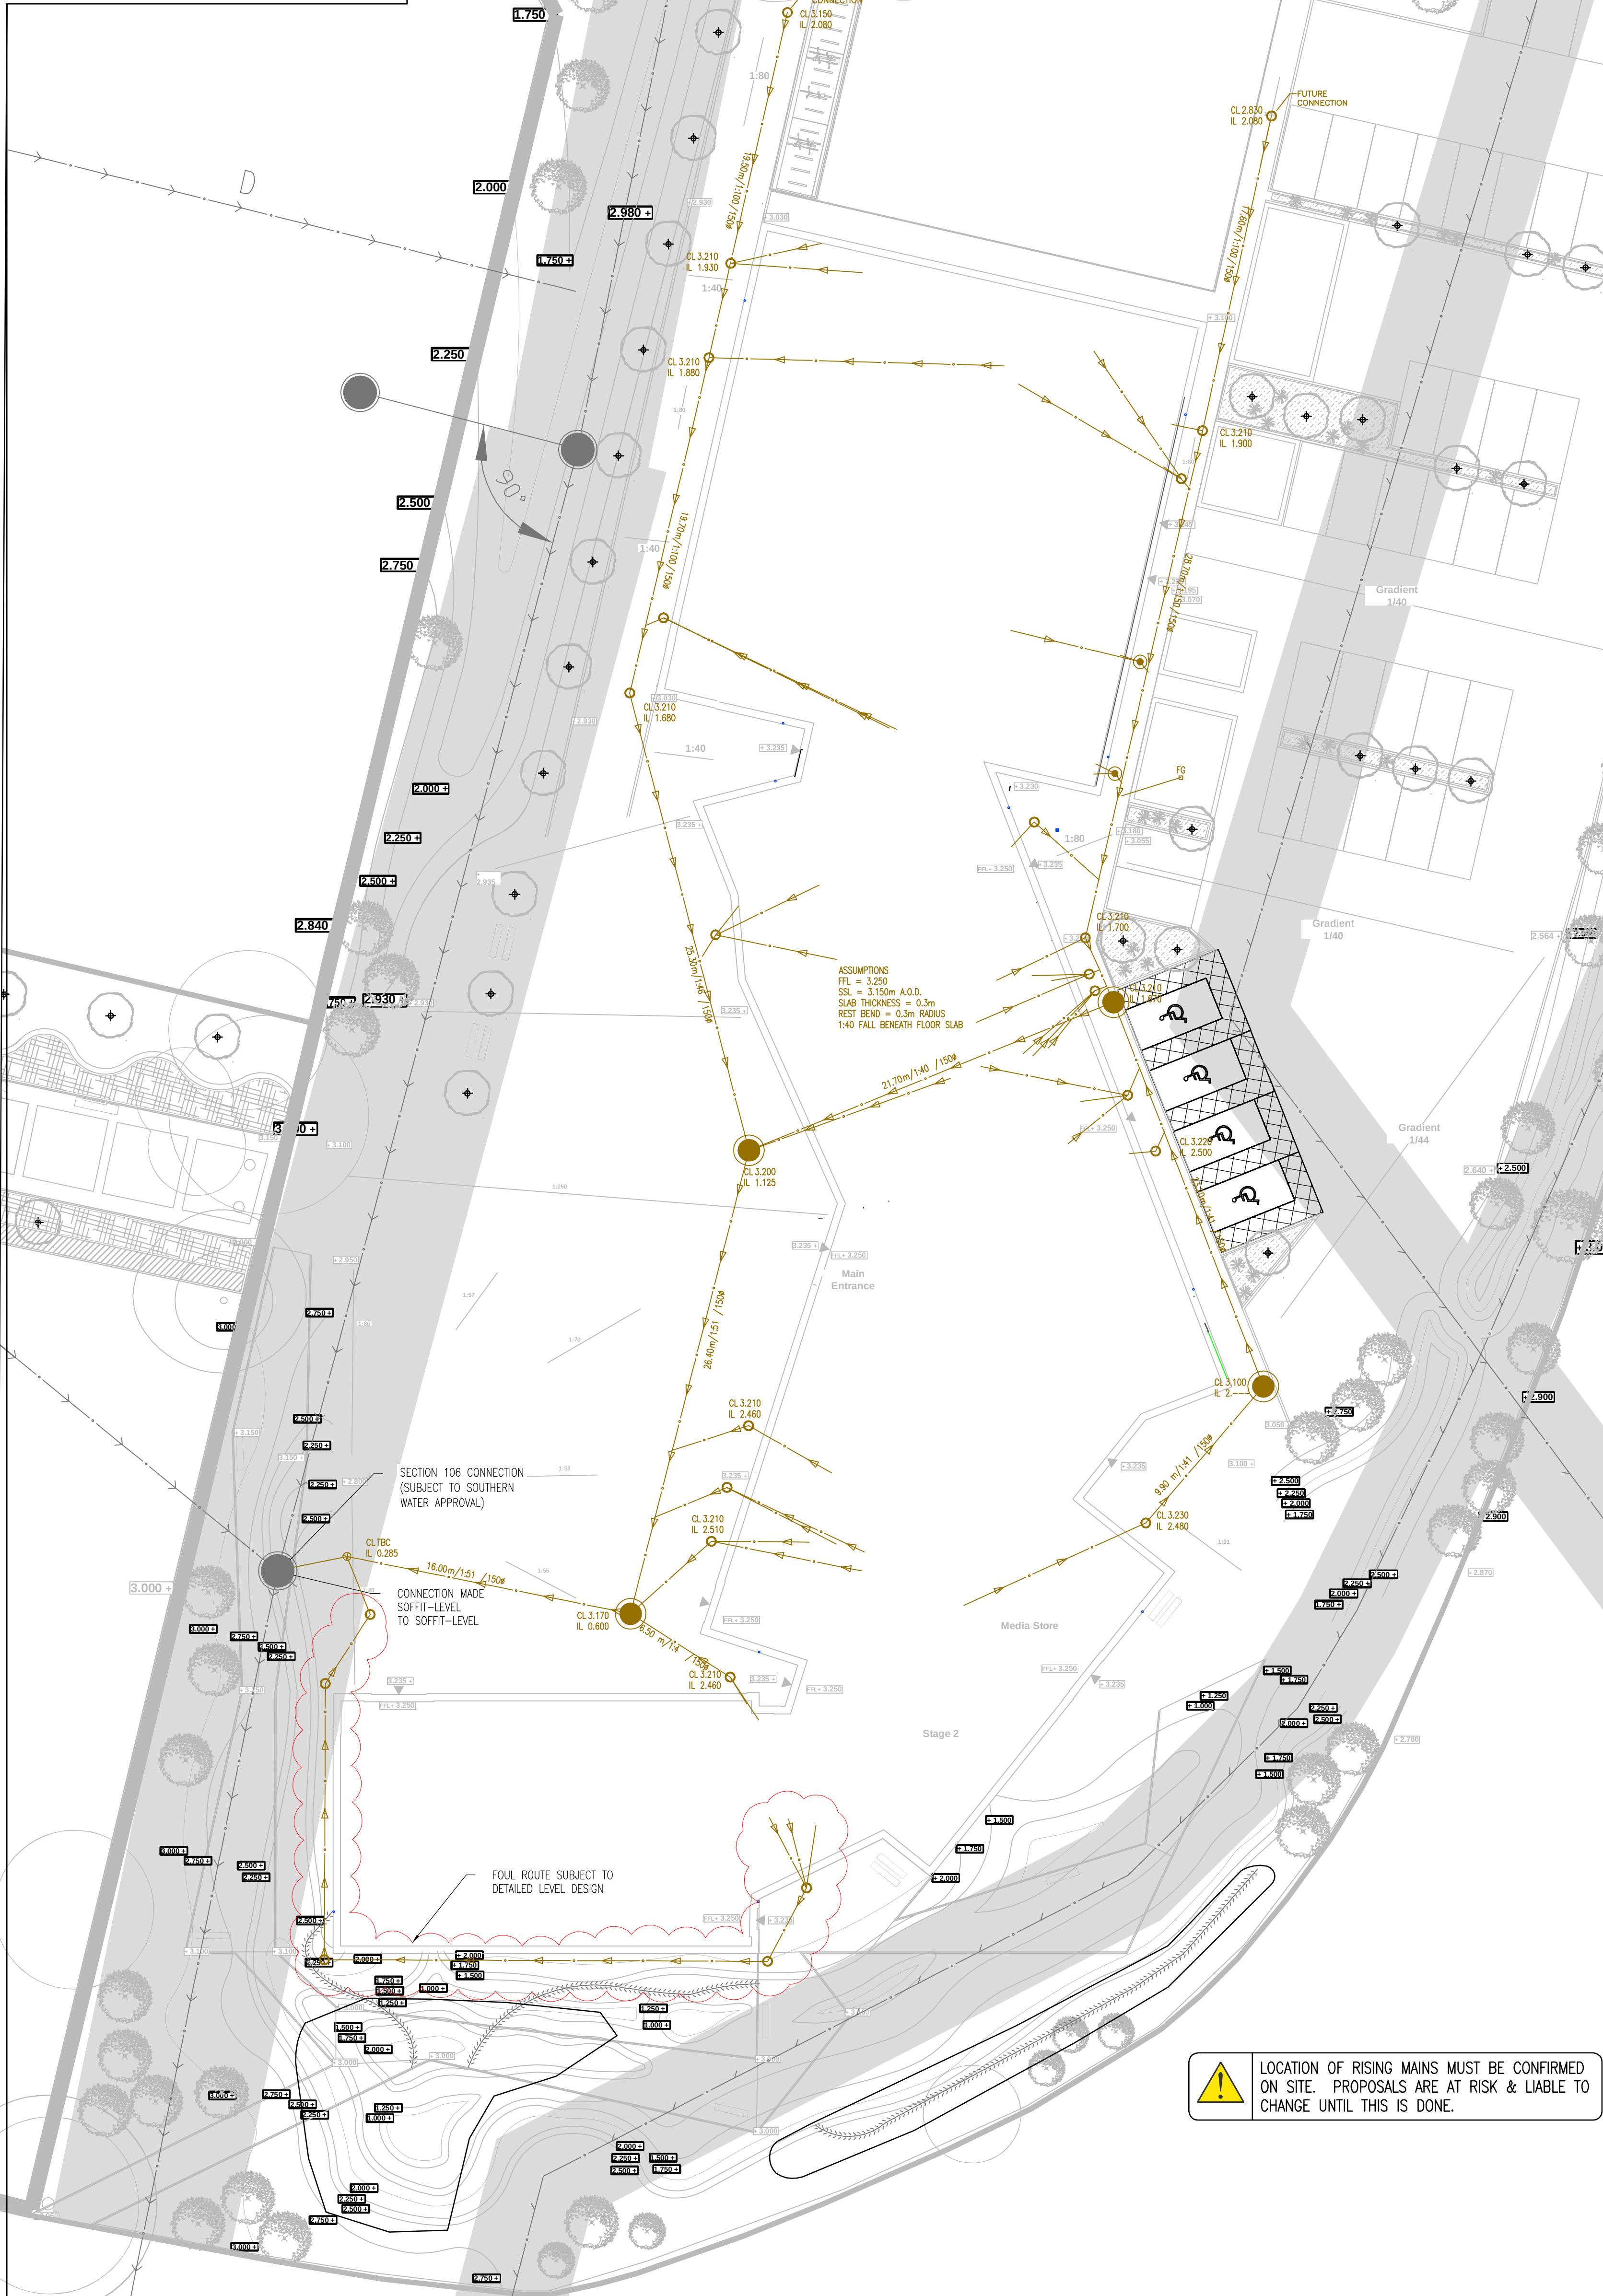

**PRELIMINARY COSTING
DRAWING.
NOT FOR CONSTRUCTION.**

- KEY
- EXISTING/PROPOSED ADOPTED FOUL SEWER & MANHOLE
 - PIPE LENGTH/GRADIENT/SIZE
 - FOUL WATER DRAIN & MANHOLE
 - SOIL VENT PIPE
 - STUB STACK
 - DIRECT CONNECTION
 - 225Ø FOUL ACCESS CHAMBER
 - 450Ø FOUL INSPECTION CHAMBER
 - FLOOR GULLY
 - FOUL WATER DEMARCATION CHAMBER
 - INDICATIVE SEWER OR RISING MAIN EASEMENT
 - EXISTING WATER COURSE
 - PROPOSED SWALE OR CONVEYANCE DITCH

Reproduced from the Ordnance Survey map with the permission of the Controller of Her Majesty's Stationary Office, Licence no. 100048756. Crown copyright reserved.				
REV	DATE	BY	DESCRIPTION	CHK
A	28/06/16	MJM	FIRST ISSUE	PN
DRAWING STATUS:				APD
FOR INFORMATION ONLY				

WSP | **PARSONS BRINCKERHOFF**

Regus House, Southampton International Business Park
George Curl Way, Southampton, Hampshire, SO18 2RZ
Tel: +44 (0)2380 302529 Fax: +44 (0)2380 302001
www.wspgroup.com www.pbworld.com

CLIENT: UNIVERSITY OF CHICHESTER

ARCHITECT: STRIDE TREGLOWN LTD.

PROJECT: UNIVERSITY OF CHICHESTER
EDT PARK
BOGNOR REGIS

TITLE: PRELIMINARY FOUL DRAINAGE FOR COSTING

SCALE @ A1: 1:200

CAD FILE: 0938-D-105.DWG

PROJECT No: 70010938

PROJECT DOCUMENT REF:

CHECKED: FN

DESIGN-DRAWN: GR

DRAWING No: 0938/D/105

DATE: June 16

REV: A

APPROVED: MJS

© WSP Group Ltd