


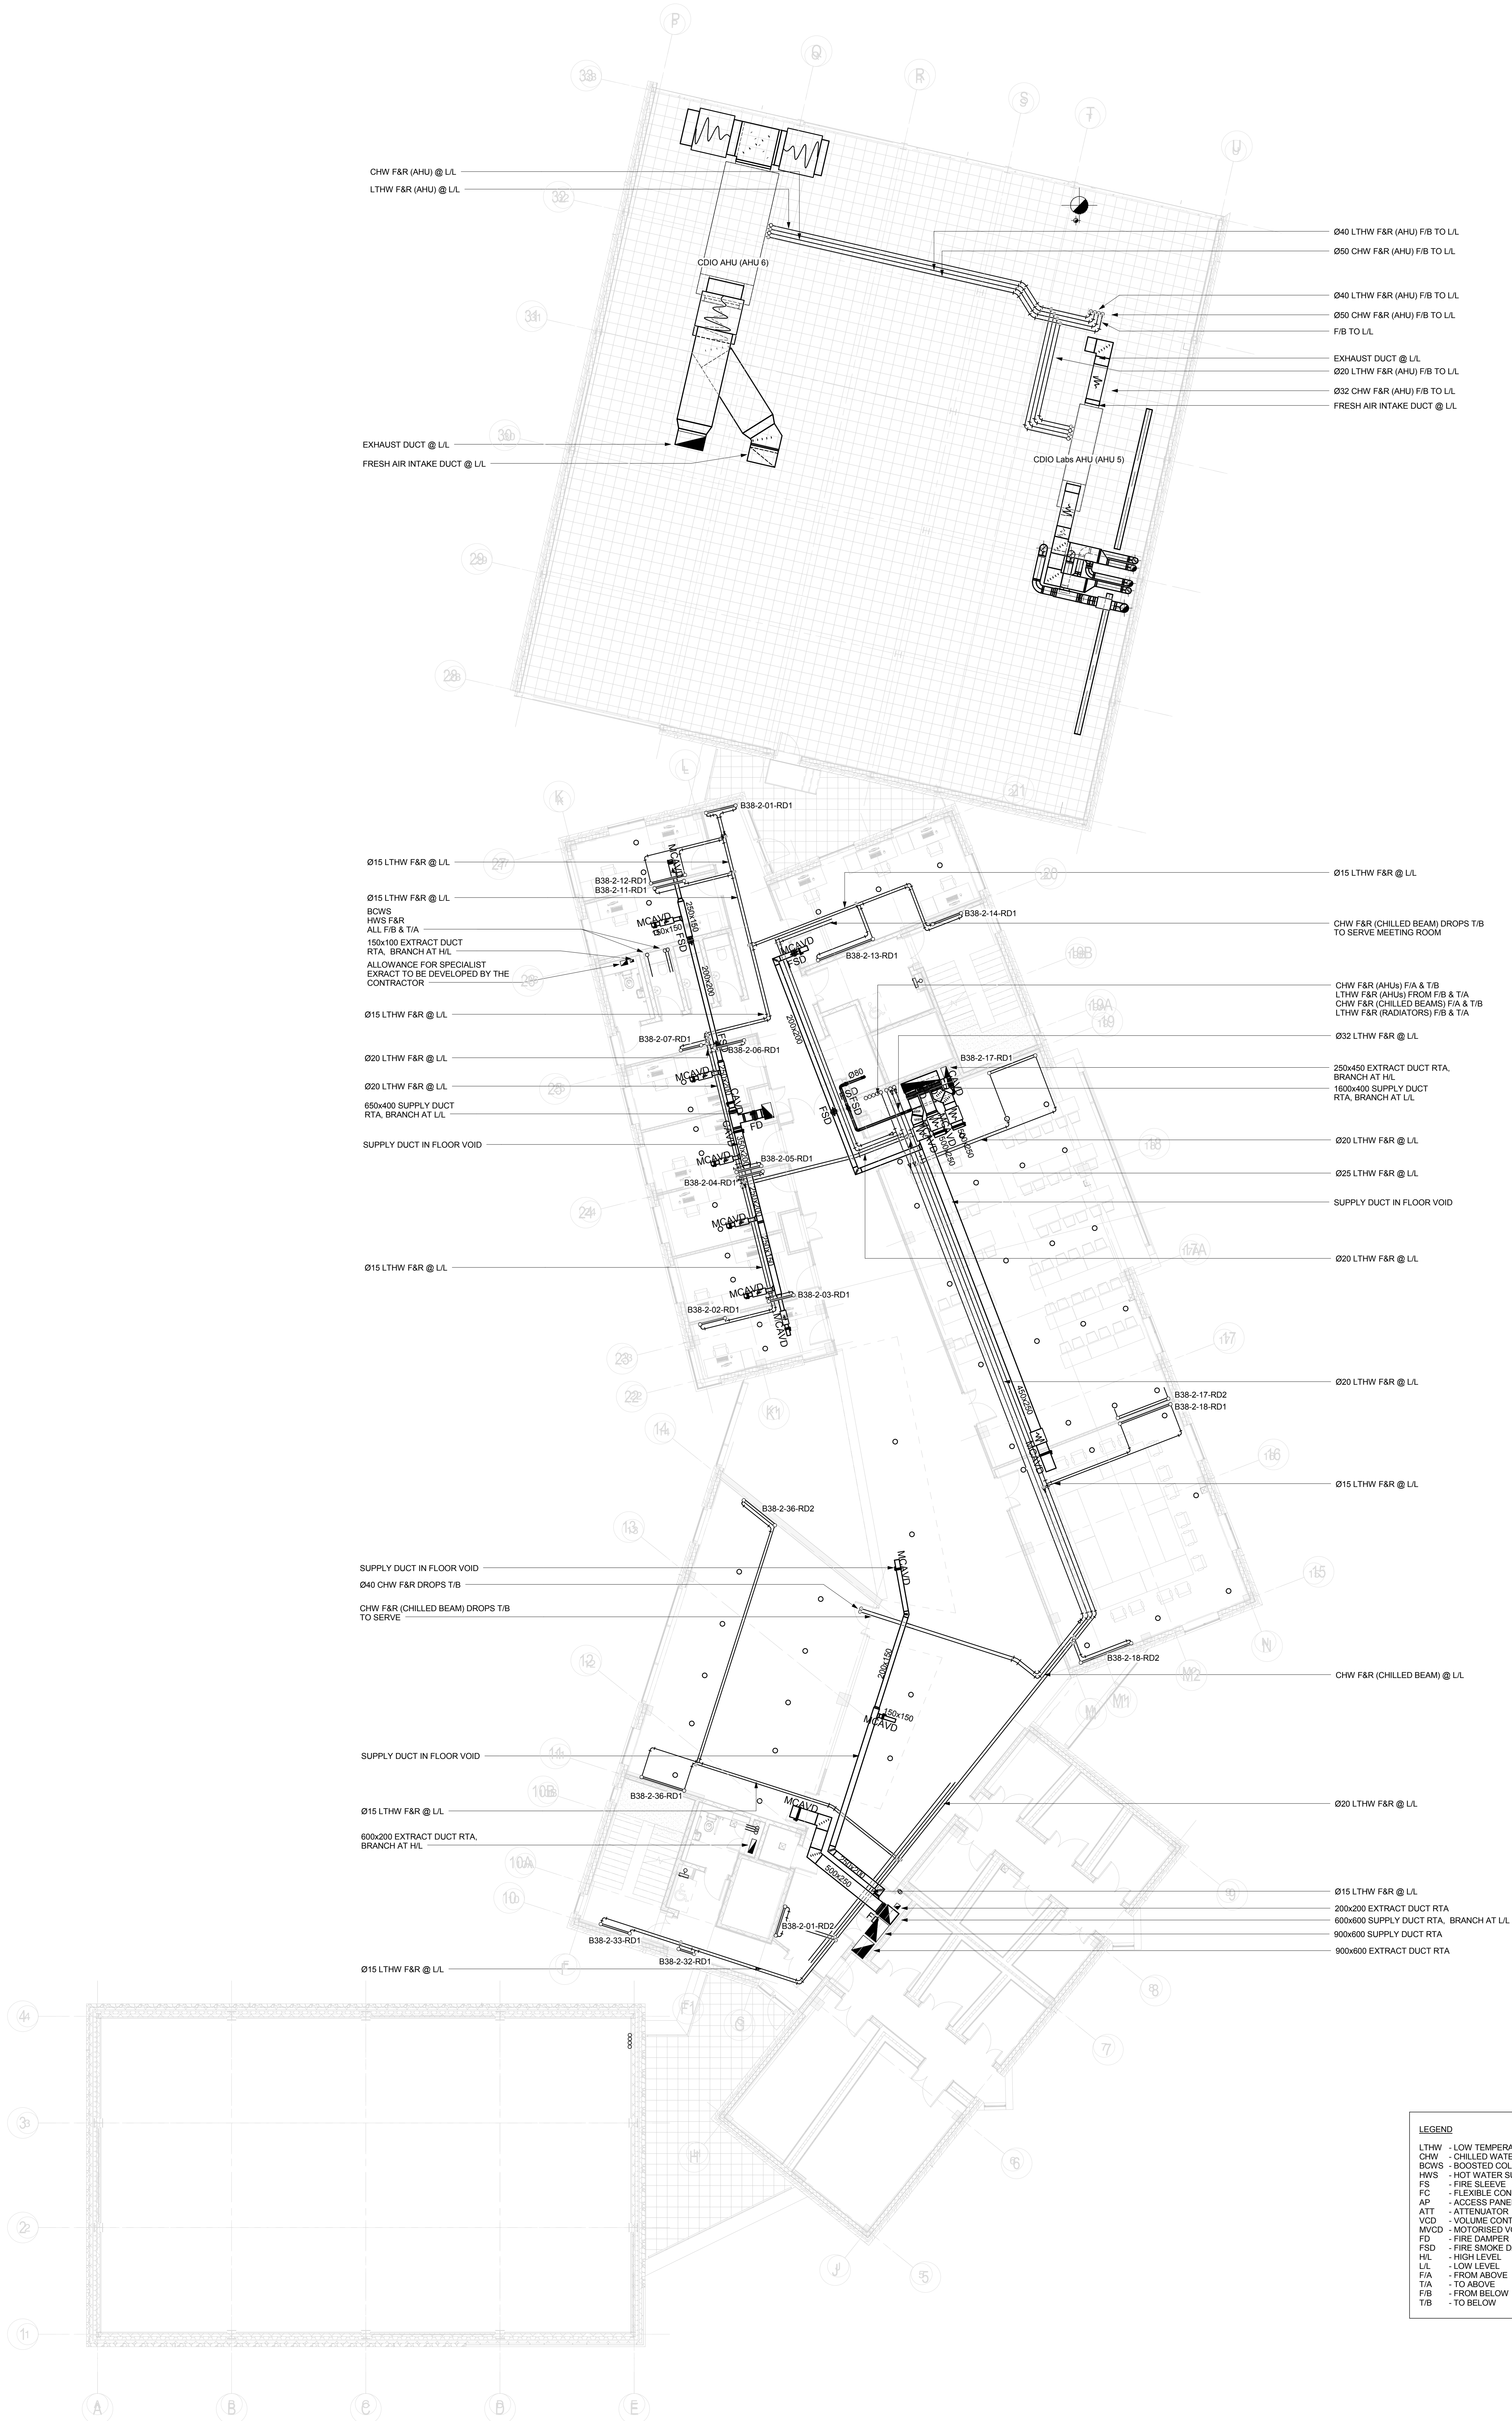

LEGEND	
LTHW	- LOW TEMPERATURE HOT WATER
CHW	- CHILLED WATER
BCWS	- BOOSTED COLD WATER SUPPLY
HWS	- HOT WATER SUPPLY
FS	- FIRE SLEEVE
FC	- FLEXIBLE CONNECTION
AP	- ACCESS PANEL
ATT	- ATTENUATOR
VCD	- VOLUME CONTROL DAMPER
MVCD	- MOTORIZED VOLUME CONTROL DAMPER
FD	- FIRE DAMPER
FSD	- FIRE SMOKE DAMPER
HIL	- HIGH LEVEL
LIL	- LOW LEVEL
FIA	- FROM ABOVE
TIA	- TO ABOVE
FIB	- FROM BELOW
TIB	- TO BELOW