


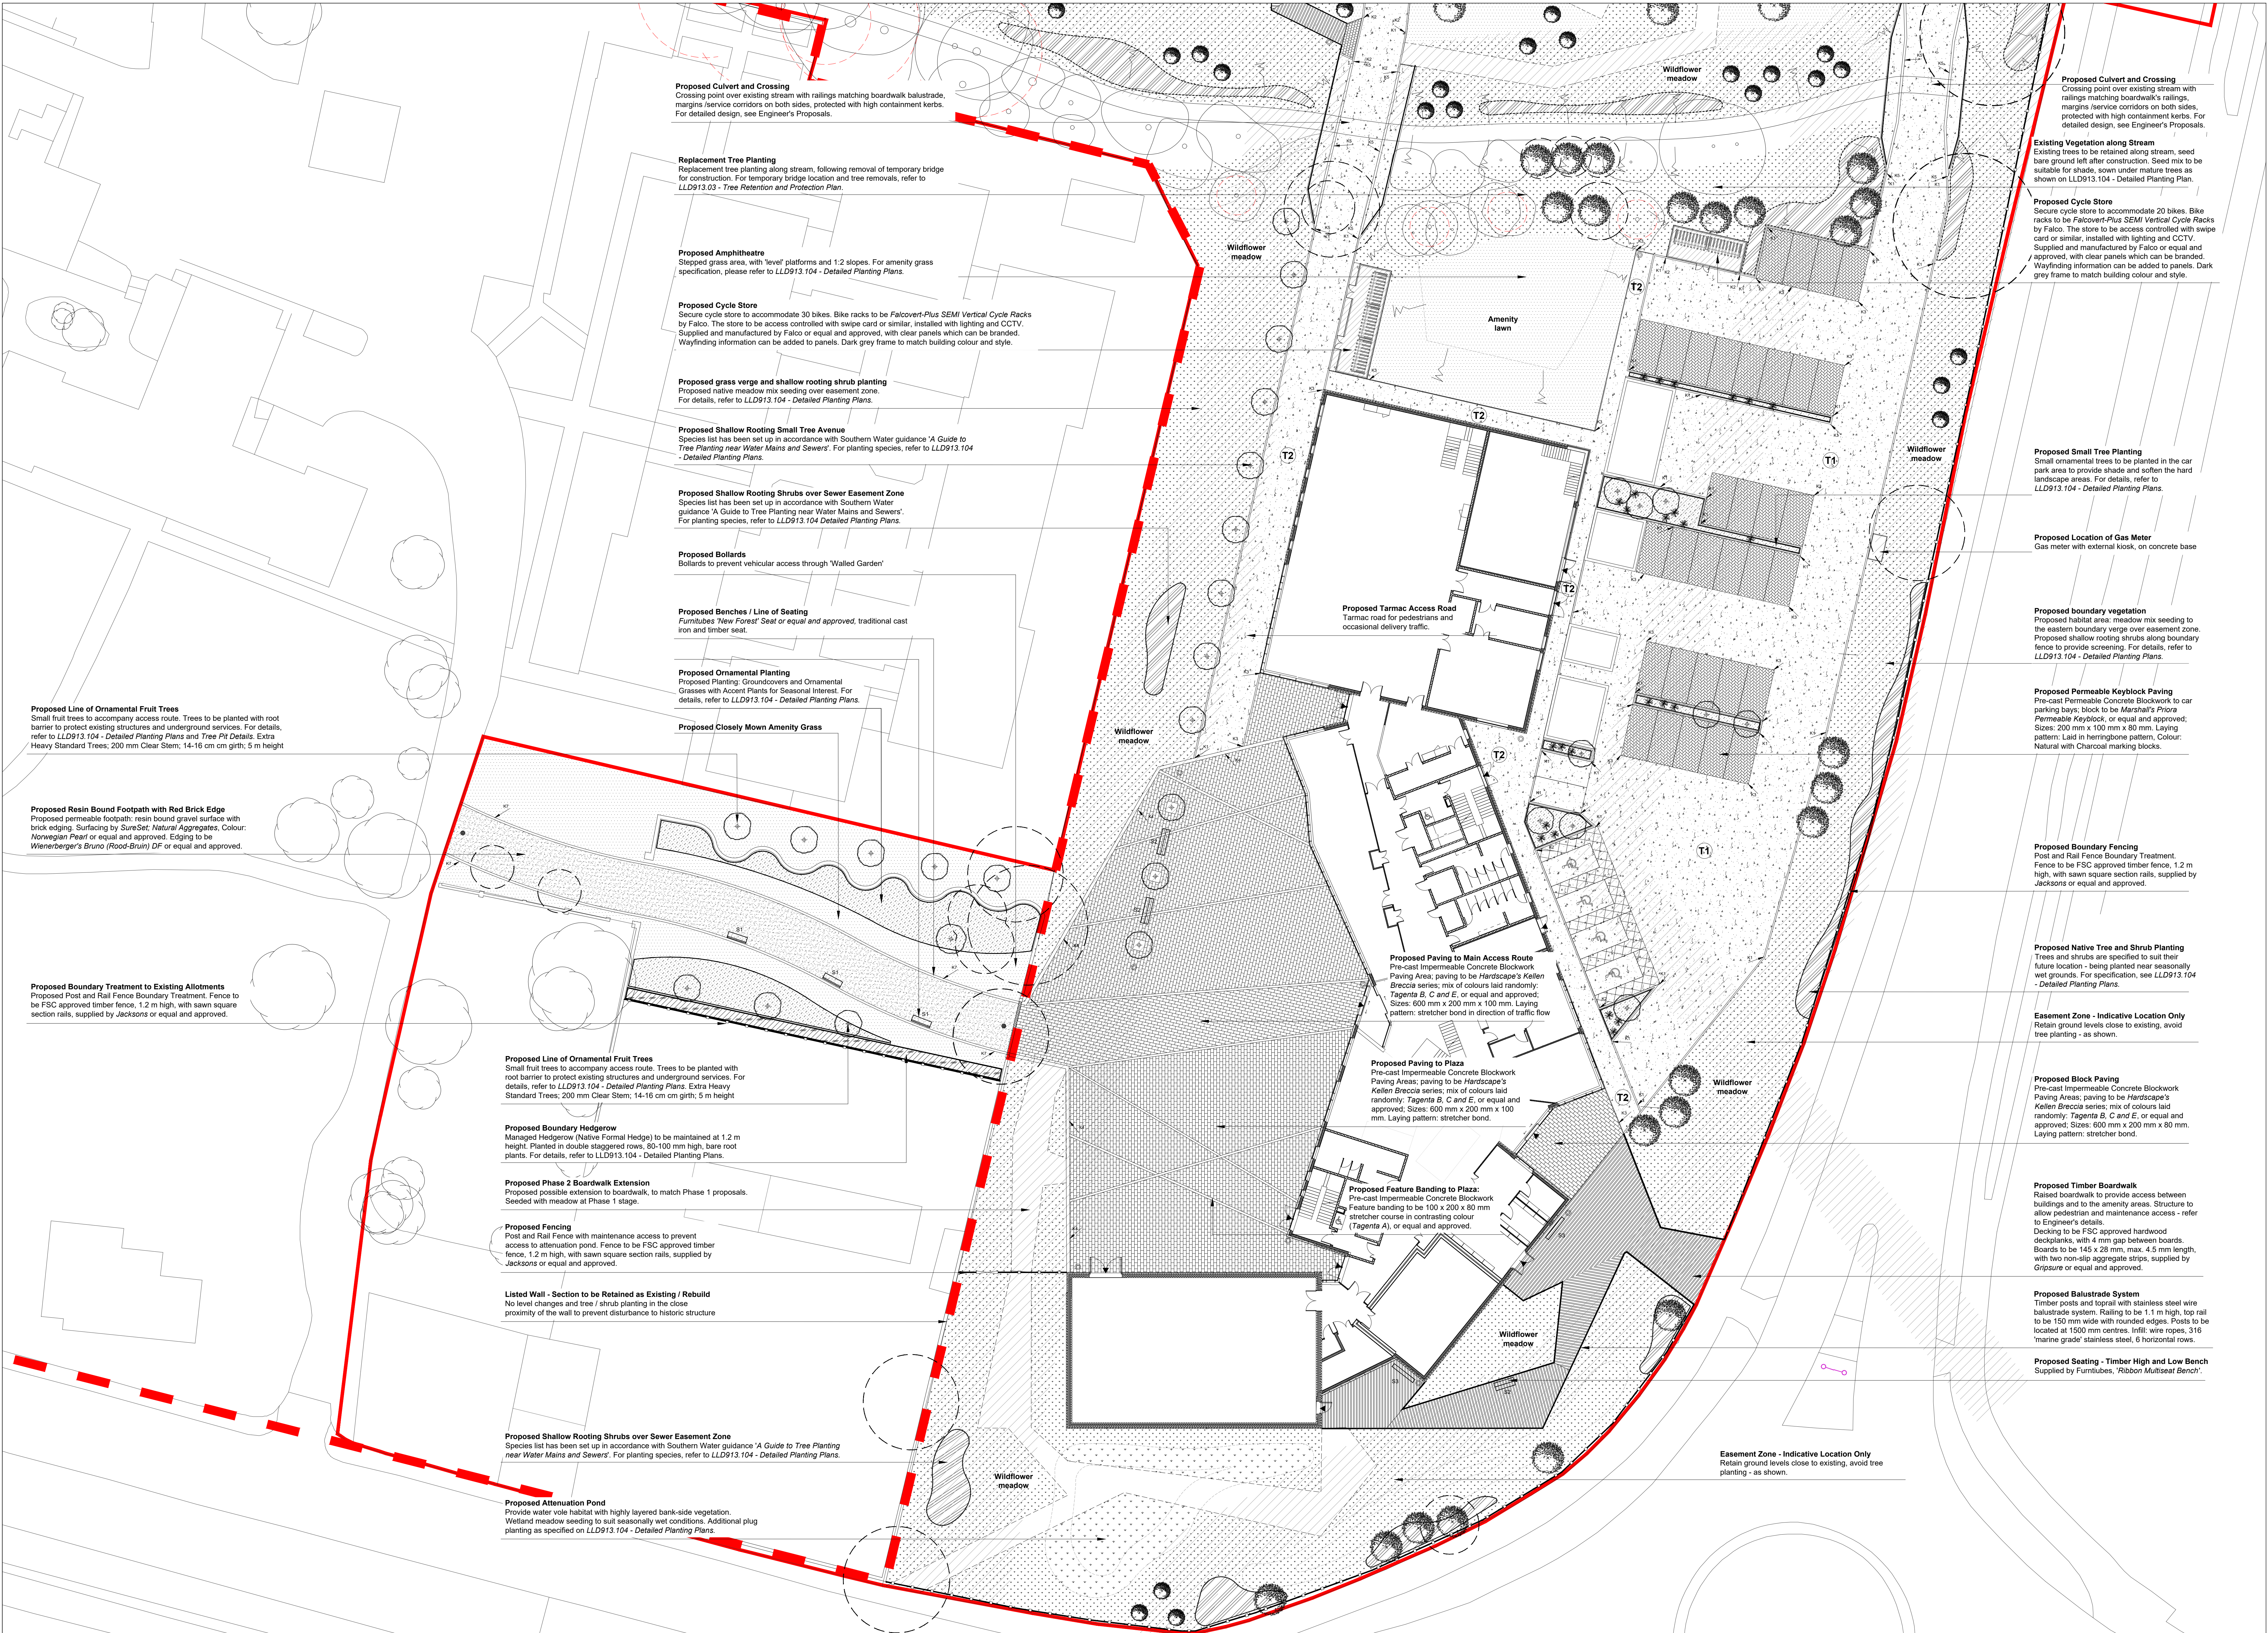

Legend

- Site Boundary
- Conservation Area Boundary
- Existing Mature Trees with Root Protection Area
- Existing Trees to be Removed
- SOFT LANDSCAPE
- Proposed - Ornamental Tree Planting
- Proposed - Native Tree Planting
- Proposed - Native Shrub Planting
- Proposed - Native Hedgerow
- Proposed - Shallow Rooting Shrubs
- Proposed - Ornamental Shrub Planting
- Proposed Naturalistic Planting
- Proposed Amenity Grass
- Proposed Native Wildflower / Grassland Habitat
- Proposed Wetland Areas
- HARD LANDSCAPE
- Proposed - Tarmac Construction
- Proposed - Permeable Tarmac Construction
- Proposed - Pre-cast Concrete Paving to Plaza Area, with Feature Banding
- Proposed - Resin Bound Footpath to Conservation Area
- Proposed - Permeable Block Paving
- Proposed - Permeable Block Paving
- Proposed - Permeable Block Paving
- Proposed Raised Boardwalk
- Kerb Edges
- Proposed Native Tree and Shrub Planting
- Easement Zone - Indicative Location Only
- Proposed Block Paving
- Proposed Timber Boardwalk
- Proposed Balustrade System
- Proposed Seating - Timber High and Low Bench
- Proposed Cycle Shelter and Secure Cycle Storage
- Proposed Timber Boundary Fencing

Rev	Description	Date	Initials
05	Issued for Planning	22.09.16	SL
04	Issued for Comment	20.09.16	SL
03	Issued for Planning	08.09.16	SL

Lizard Landscape Design

Lizard Landscape Design
34 South Street
Worthing
West Sussex
BN11 7JH
Tel: 01903 216033
Email: lizardlandscape@btconnect.com

Project site
Tech Park
University of Chichester, Bognor Regis

Drawing title
Hard and Soft Landscape
General Arrangement Plan

Scale	Drawn	Date
1:200@A0	SL	30.06.16
	Approved	

Drawing No	Revision
LLD913 / 101(01)	05
CAD Filename	
LLD913.rvt	

Tech Park, University of Chichester
Hard and Soft Landscape GA