


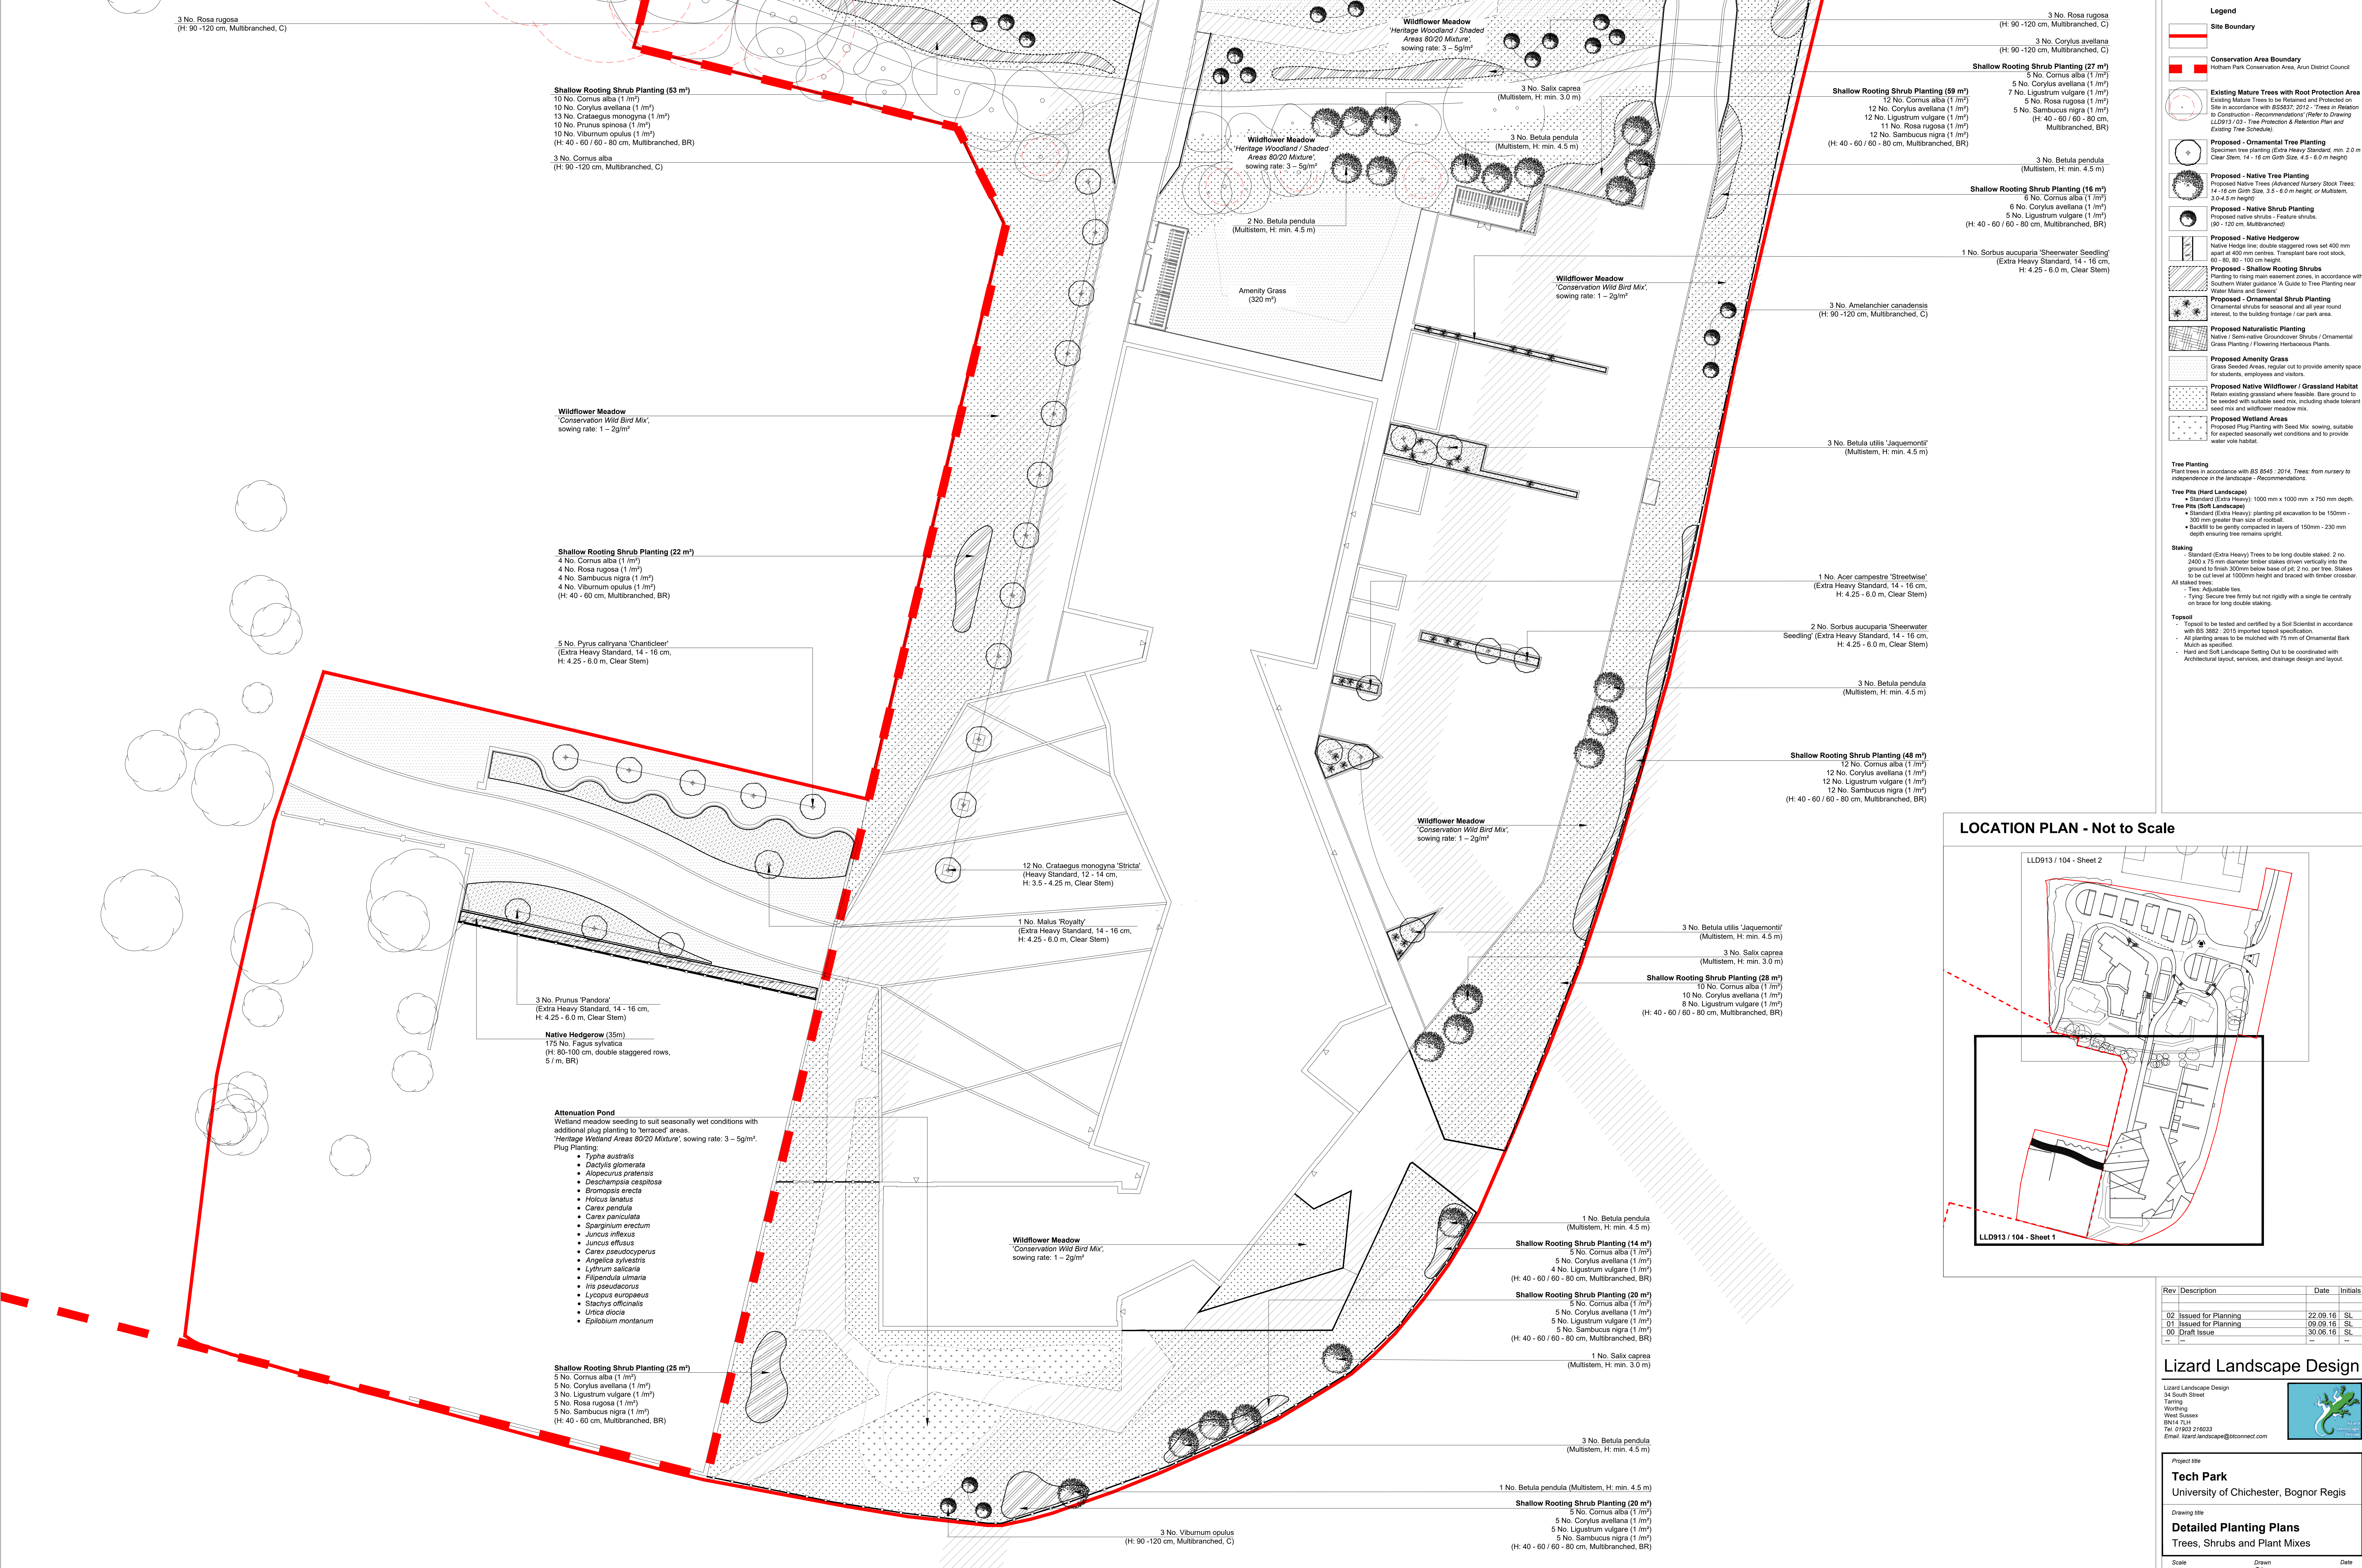

Legend


- Site Boundary**
- Conservation Area Boundary**
- Existing Mature Trees with Root Protection Area**
- Proposed - Ornamental Tree Planting**
- Proposed - Native Tree Planting**
- Proposed - Native Shrub Planting**
- Proposed - Native Hedgerow**
- Proposed - Shallow Rooting Shrubs**
- Proposed - Ornamental Shrub Planting**
- Proposed Naturalistic Planting**
- Proposed Amenity Grass**
- Proposed Native Wildflower / Grassland Habitat**
- Proposed Wetland Areas**

Tree Planting
Plant trees in accordance with BS 8545: 2014. Trees from nursery to independence in the landscape - Recommendations

Tree Pits (Hard Landscape)
• Standard (Extra Heavy): 1000 mm x 1000 mm x 750 mm depth.
• Standard (Extra Heavy): planting pit excavation to be 150mm - 300 mm greater than size of rootball.
• Backfill to be gently compacted in layers of 150mm - 230 mm depth ensuring tree remains upright.

Staking
• Standard (Extra Heavy) Trees to be long double staked. 2 no. 2400 x 75 mm diameter timber stakes driven vertically into the ground to finish 300mm below base of pit. 2 no. per tree. Stakes to be cut level at 1000mm height and braced with timber crossbar.
All staked trees:
- Tree: Adjustable ties.
- Tying: Secure tree firmly but not rigidly with a single tie centrally on brace for long double staking.

Topsoil
• Topsoil to be tested and certified by a Soil Scientist in accordance with BS 3882: 2015 imported topsoil specification.
• All planting areas to be mulched with 75 mm of Ornamental Bark.
• Hard and Soft Landscape Setting Out to be coordinated with Architectural layout, services, and drainage design and layout.

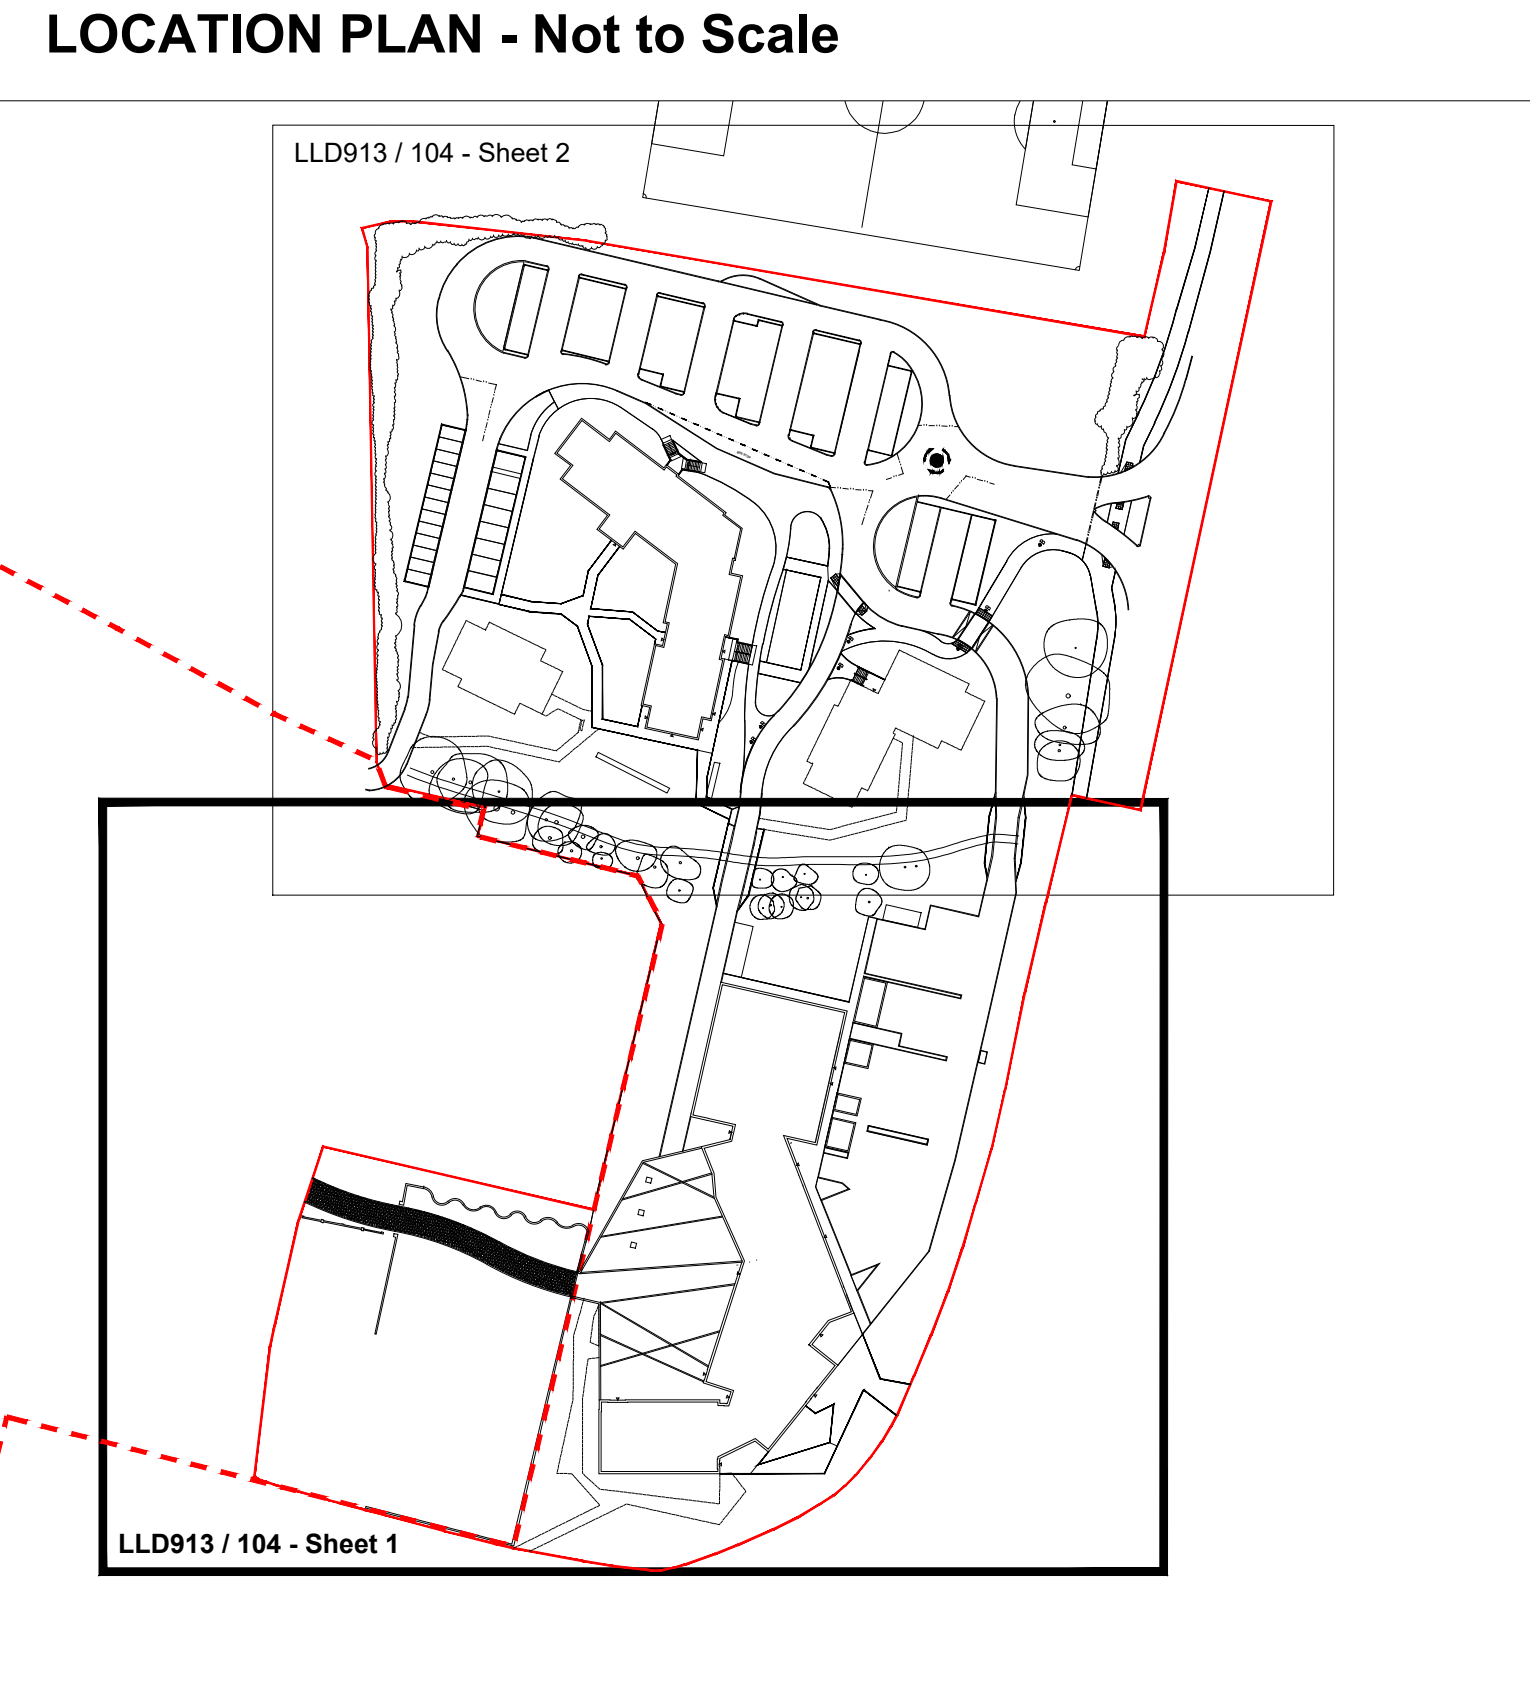

Rev	Description	Date	Initials
02	Issued for Planning	22.09.16	SL
01	Issued for Planning	09.09.16	SL
00	Draft Issue	30.06.16	SL

Lizard Landscape Design

Lizard Landscape Design
34 South Street
Tarring
West Sussex
BN14 7JH
Tel: 01903 216033
Email: lizardlandscape@btconnect.com

Project title
Tech Park
University of Chichester, Bognor Regis

Drawing title
Detailed Planting Plans
Trees, Shrubs and Plant Mixes

Scale
1:200@A0

Date
30.06.16

Revision
02