





VIEWPORT 1

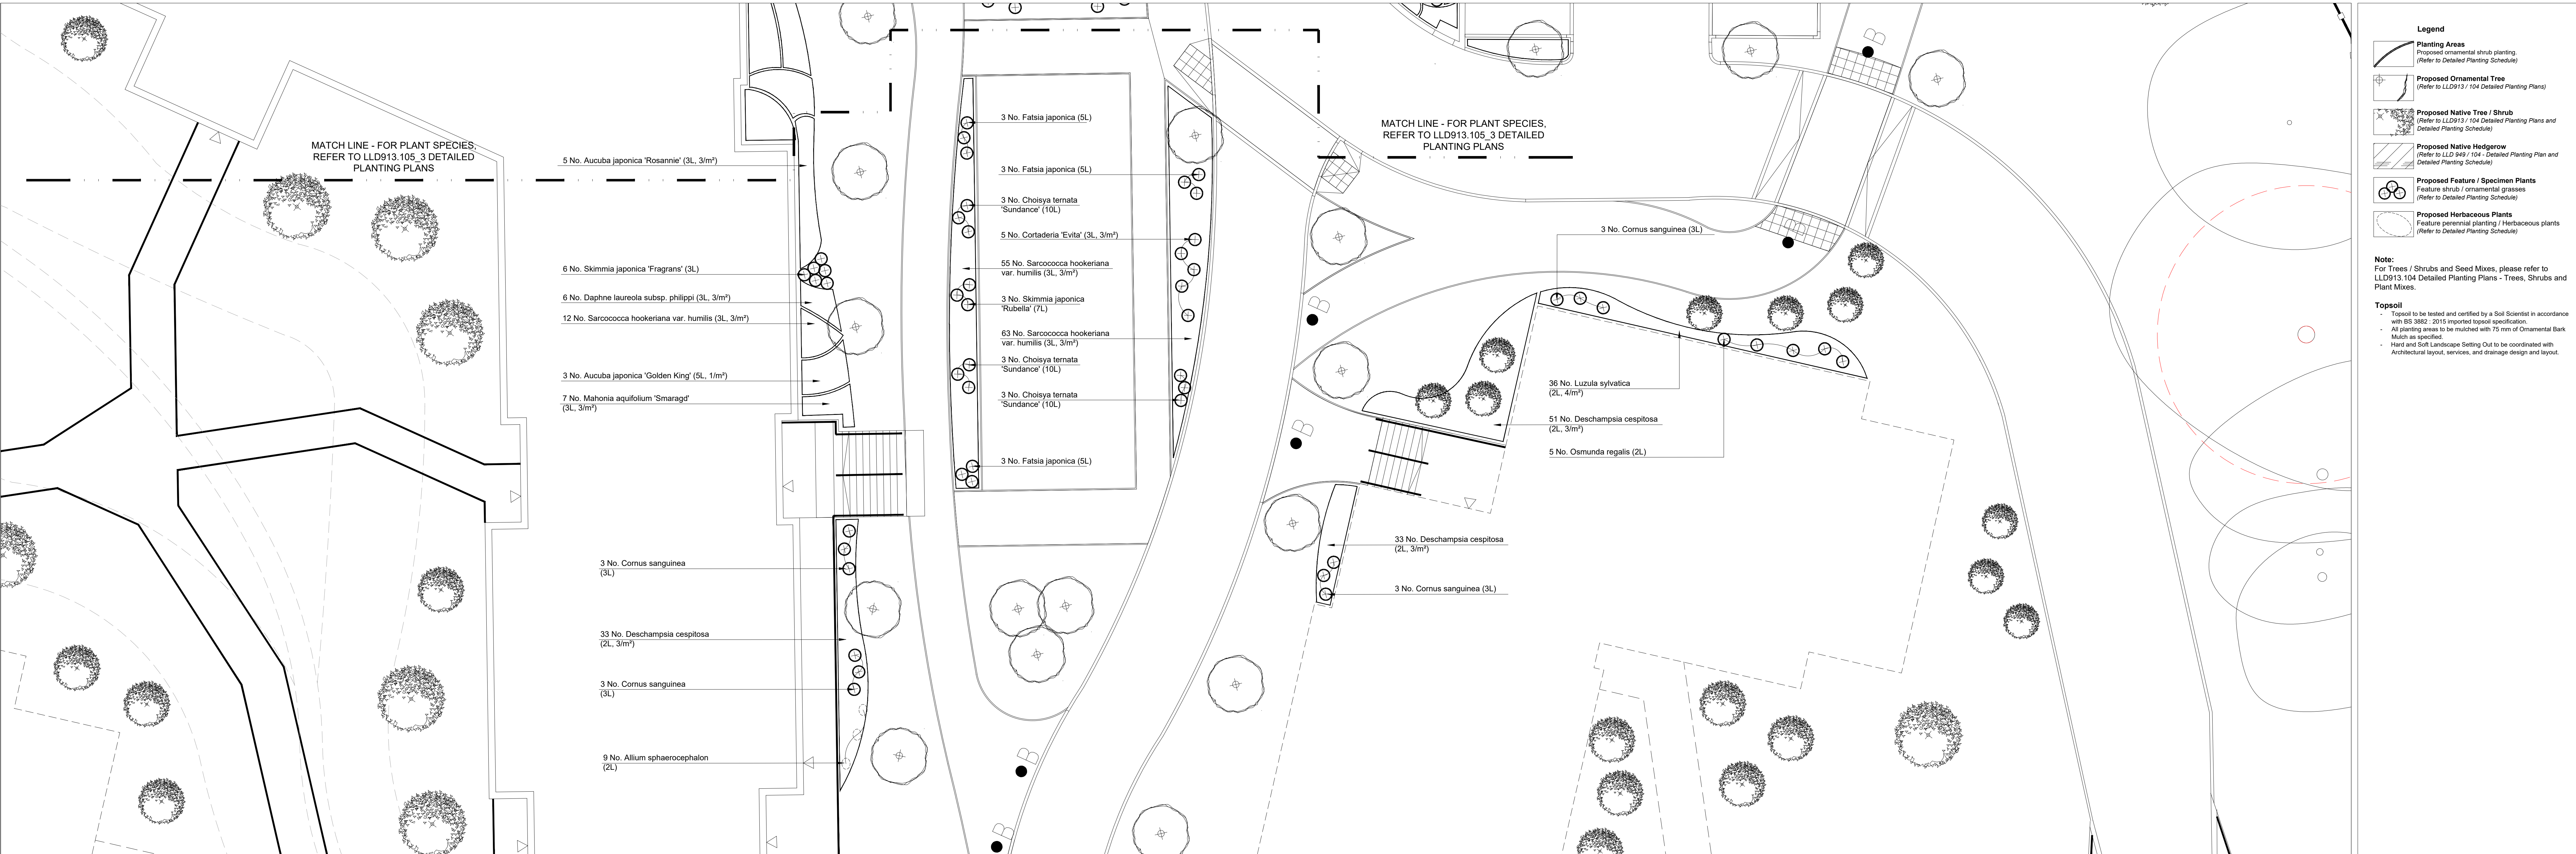

VIEWPORT 2

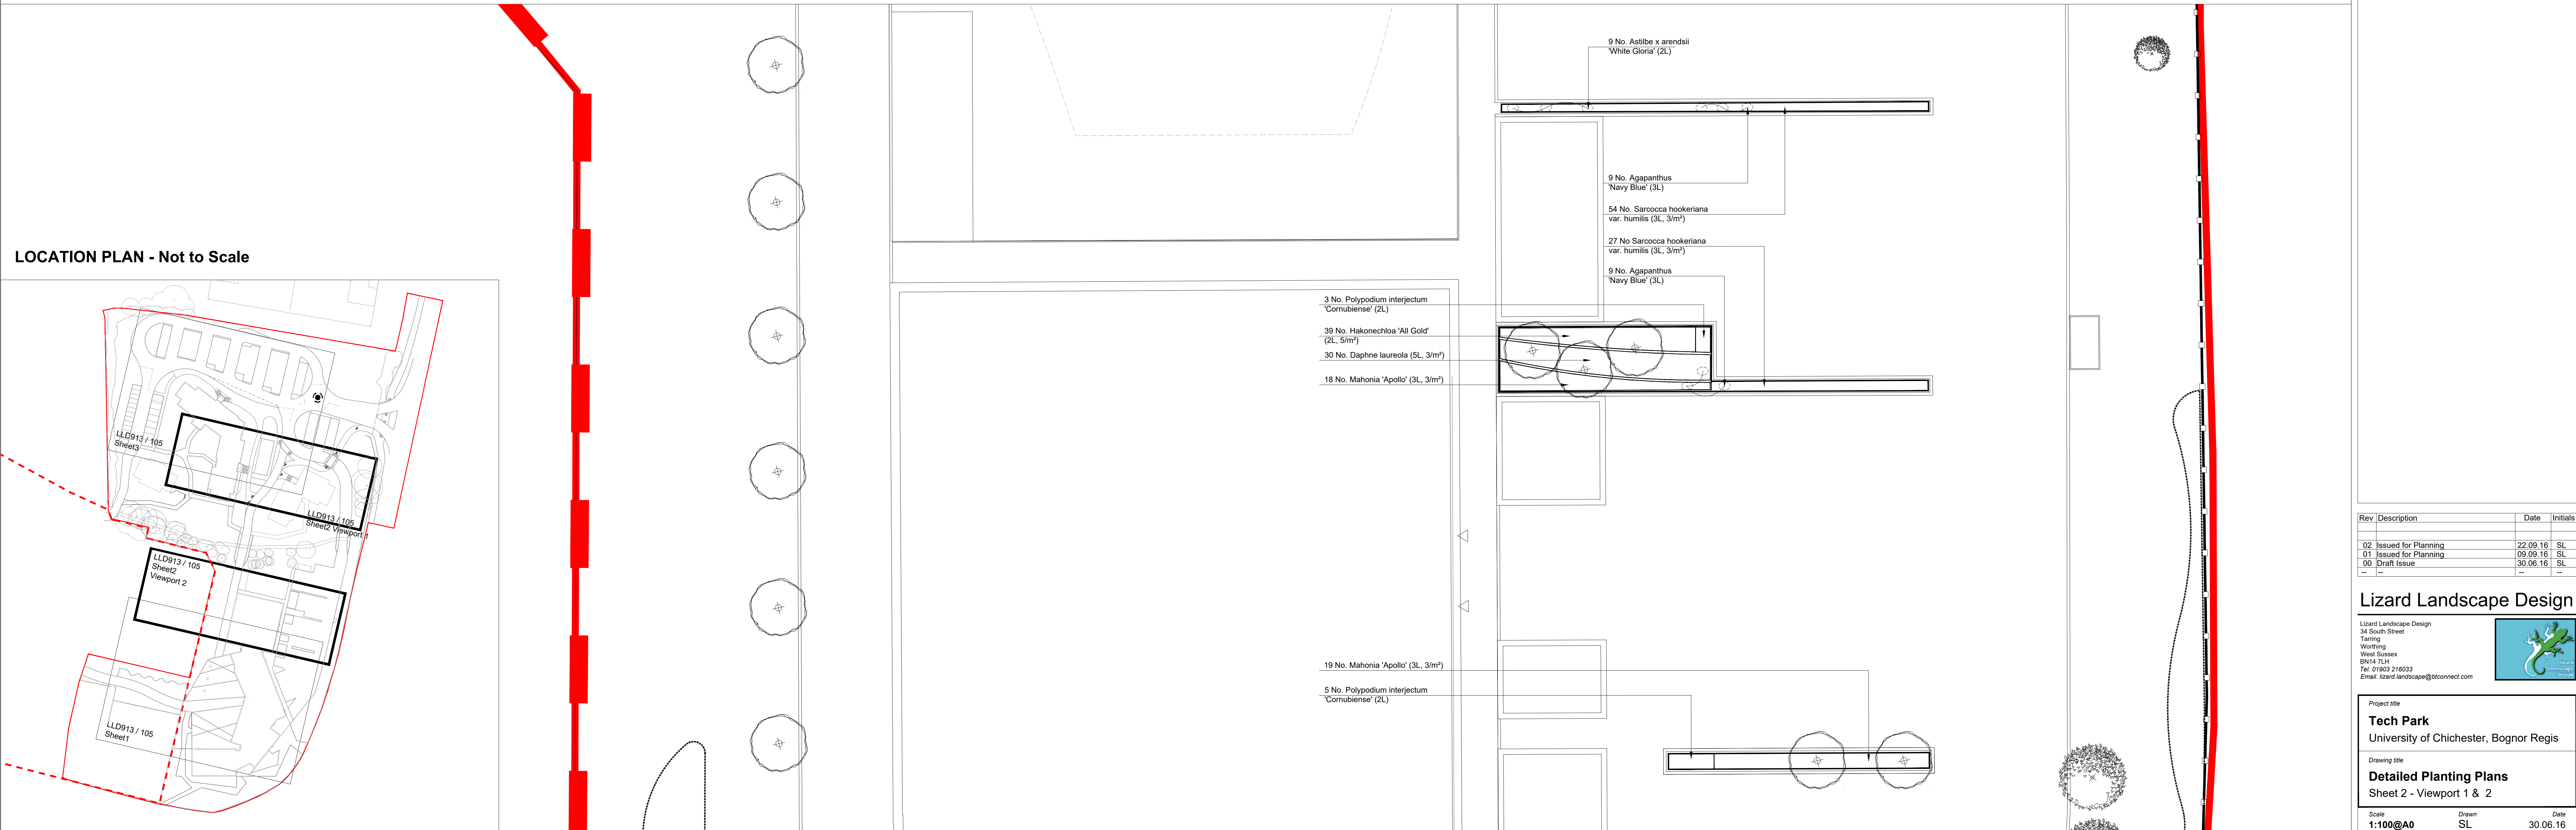

LOCATION PLAN - Not to Scale

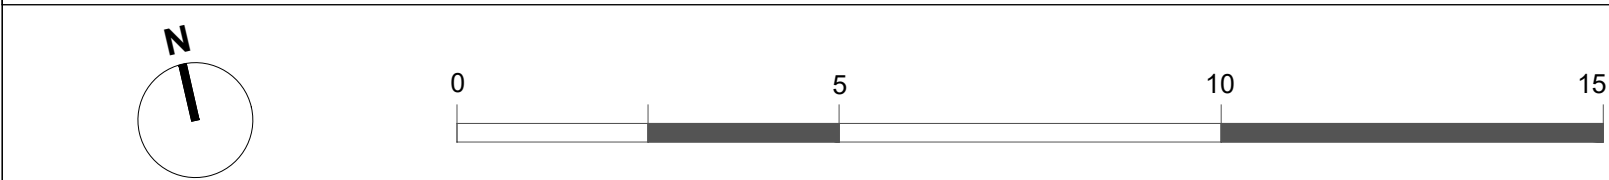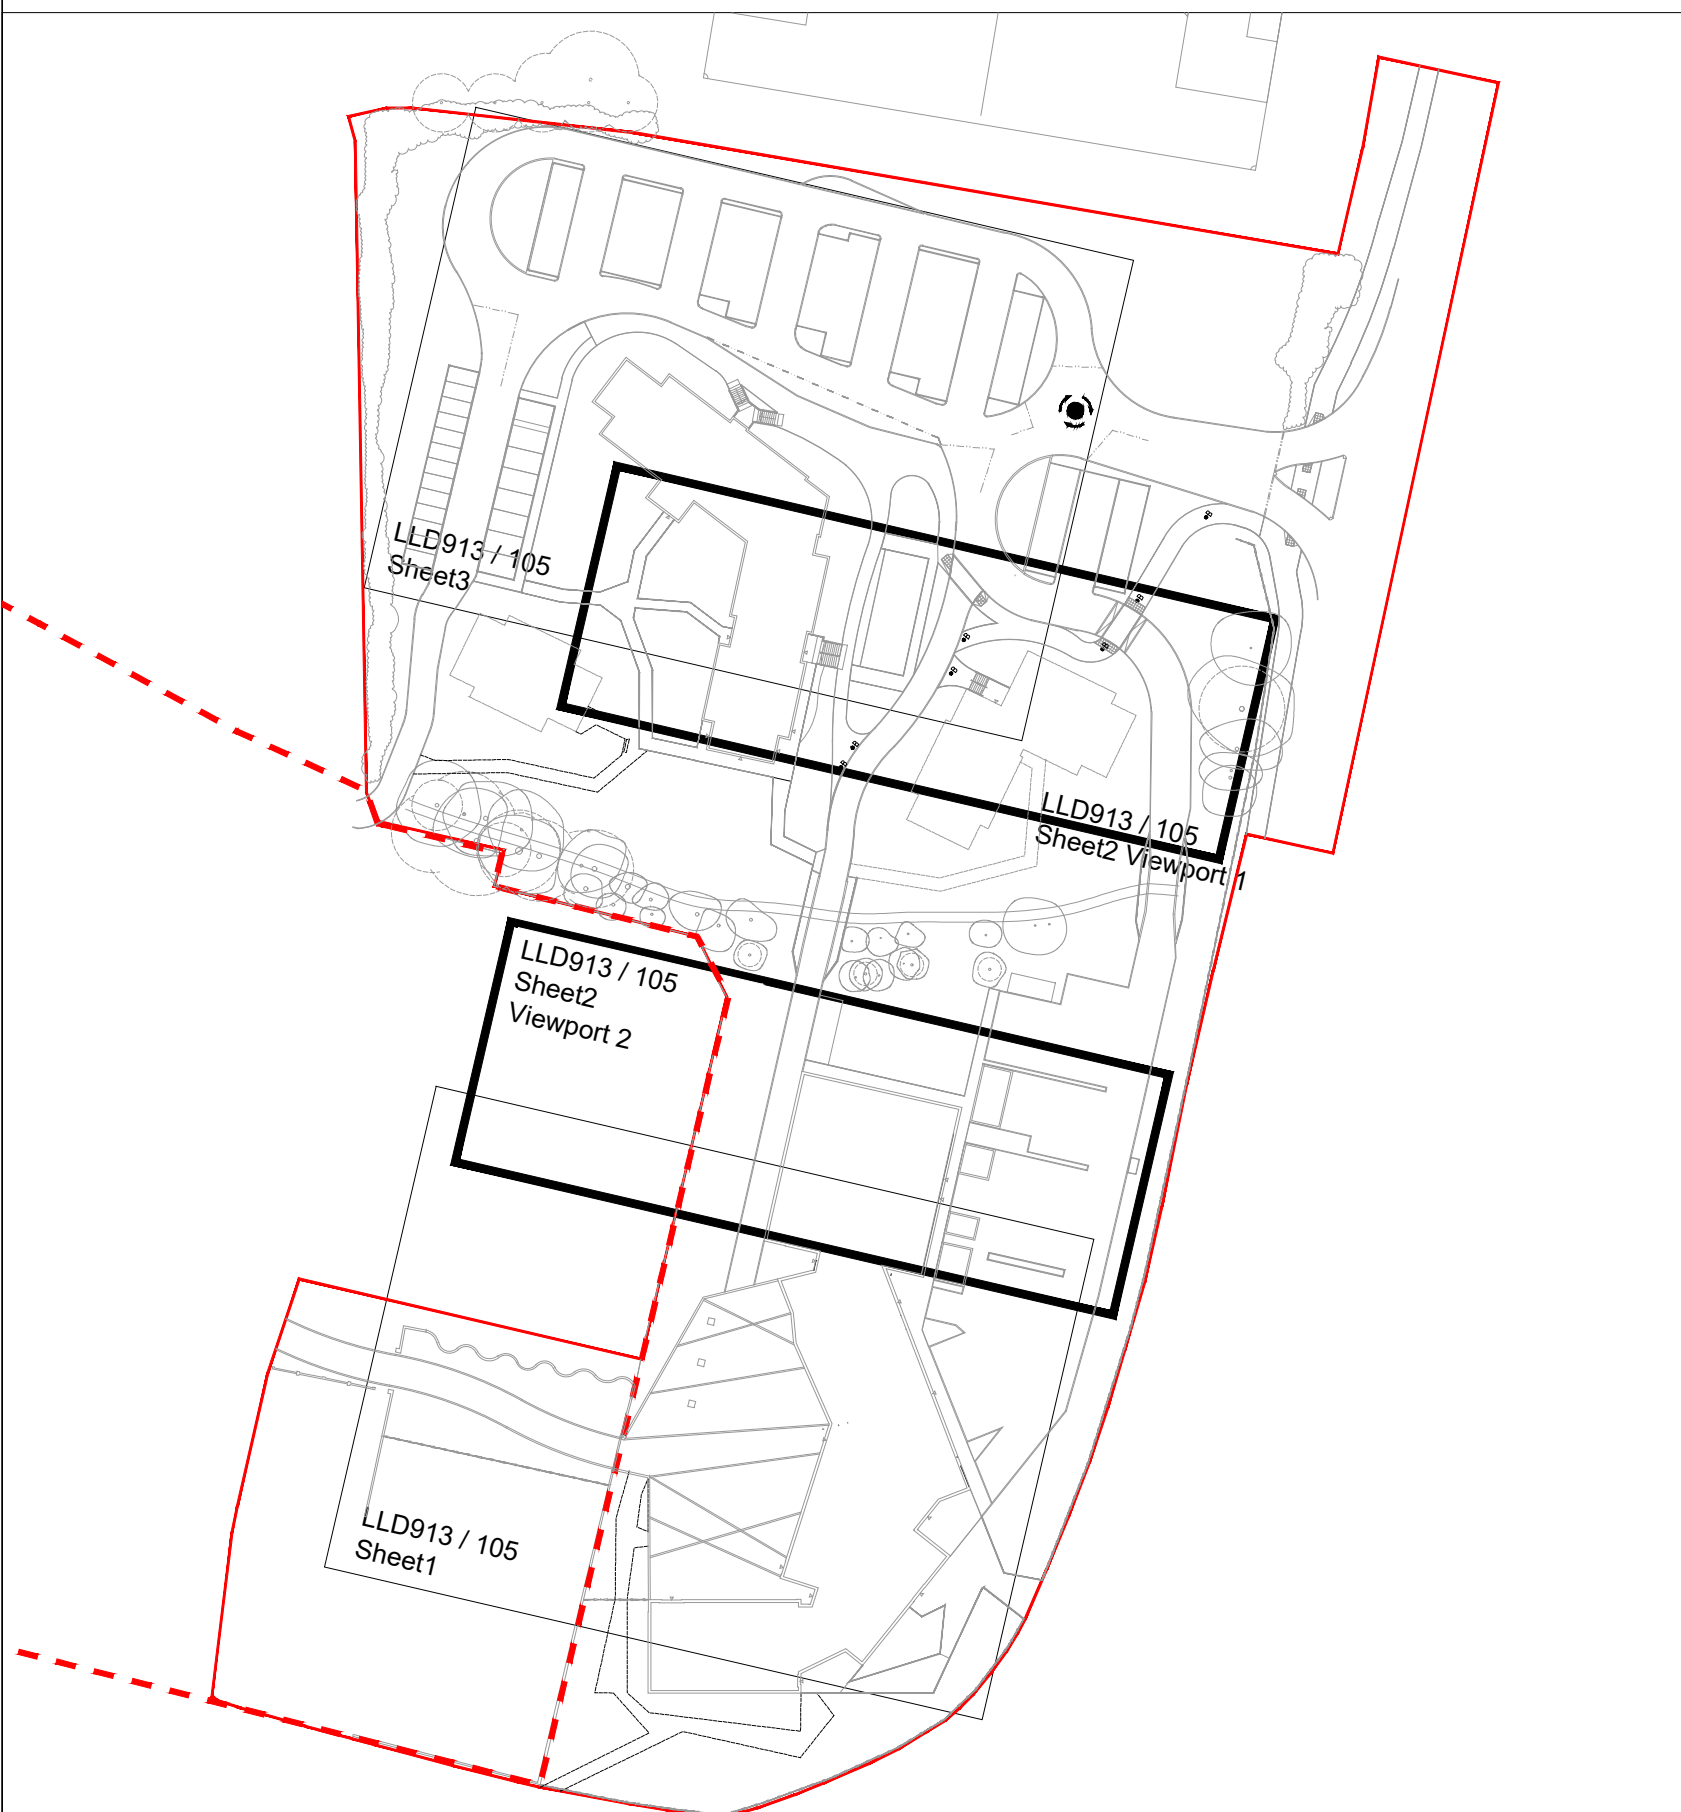

- Legend**
- Planting Areas**
Proposed ornamental shrub planting
(Refer to Detailed Planting Schedule)
 - Proposed Ornamental Tree**
(Refer to LLD913 / 104 Detailed Planting Plans and Detailed Planting Schedule)
 - Proposed Native Tree / Shrub**
(Refer to LLD913 / 104 Detailed Planting Plans and Detailed Planting Schedule)
 - Proposed Native Hedgerow**
(Refer to LLD913 / 104 Detailed Planting Plans and Detailed Planting Schedule)
 - Proposed Feature / Specimen Plants**
Feature shrub / ornamental grasses
(Refer to Detailed Planting Schedule)
 - Proposed Herbaceous Plants**
Feature perennial planting / Herbaceous plants
(Refer to Detailed Planting Schedule)

Note:
For Trees / Shrubs and Seed Mixes, please refer to LLD913.104 Detailed Planting Plans - Trees, Shrubs and Plant Mixes.

Topsoil
Topsoil to be tested and certified by a Soil Scientist in accordance with BS 3882: 2015 imported topsoil specification.
All planting areas to be mulched with 75 mm of Ornamental Bark. Mulch as specified.
Hard and Soft Landscape Setting Out to be coordinated with Architectural layout, services, and drainage design and layout.

Rev	Description	Date	Initials
02	Issued for Planning	22.09.16	SL
01	Issued for Planning	08.09.16	SL
00	Draft Issue	30.06.16	SL

Lizard Landscape Design
Lizard Landscape Design
34 South Street
Tarring
Worthing
West Sussex
BN14 7LH
Tel: 01903 216033
Email: lizardlandscape@btconnect.com

Project Title
Tech Park
University of Chichester, Bognor Regis

Drawing Title
Detailed Planting Plans
Sheet 2 - Viewport 1 & 2

Scale	Drawn	Date
1:100@A0	SL	30.06.16

Drawing No	Revision
LLD913 / 105(02)	02

Tech Park, University of Chichester
Detailed Planting Plans