



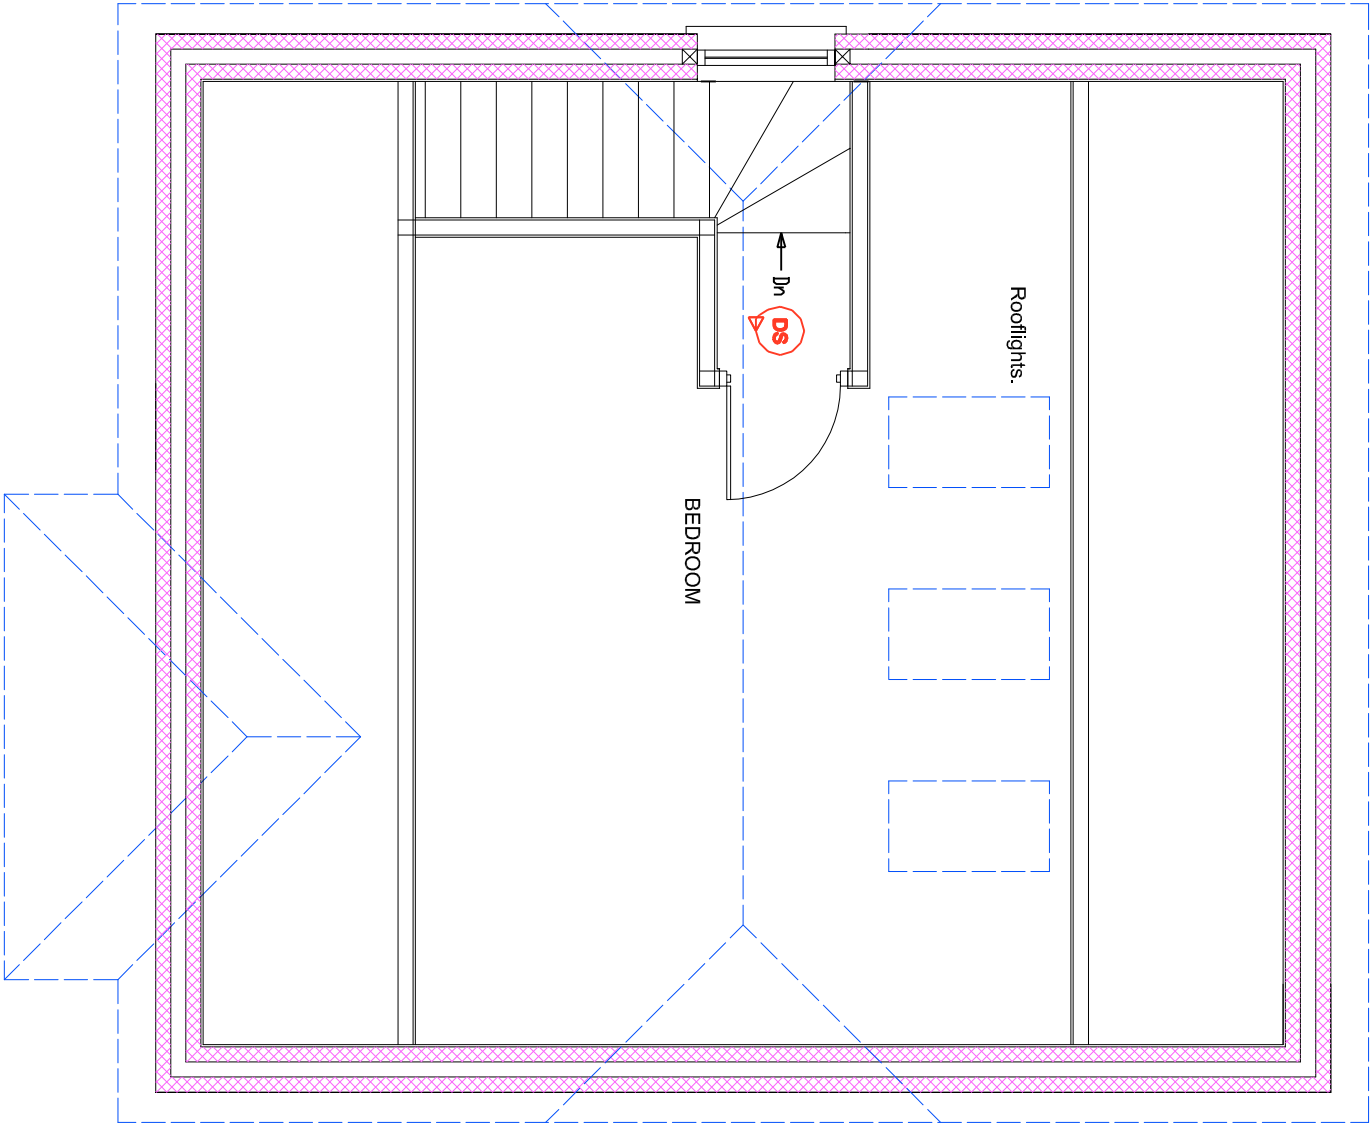

SECOND FLOOR PLAN

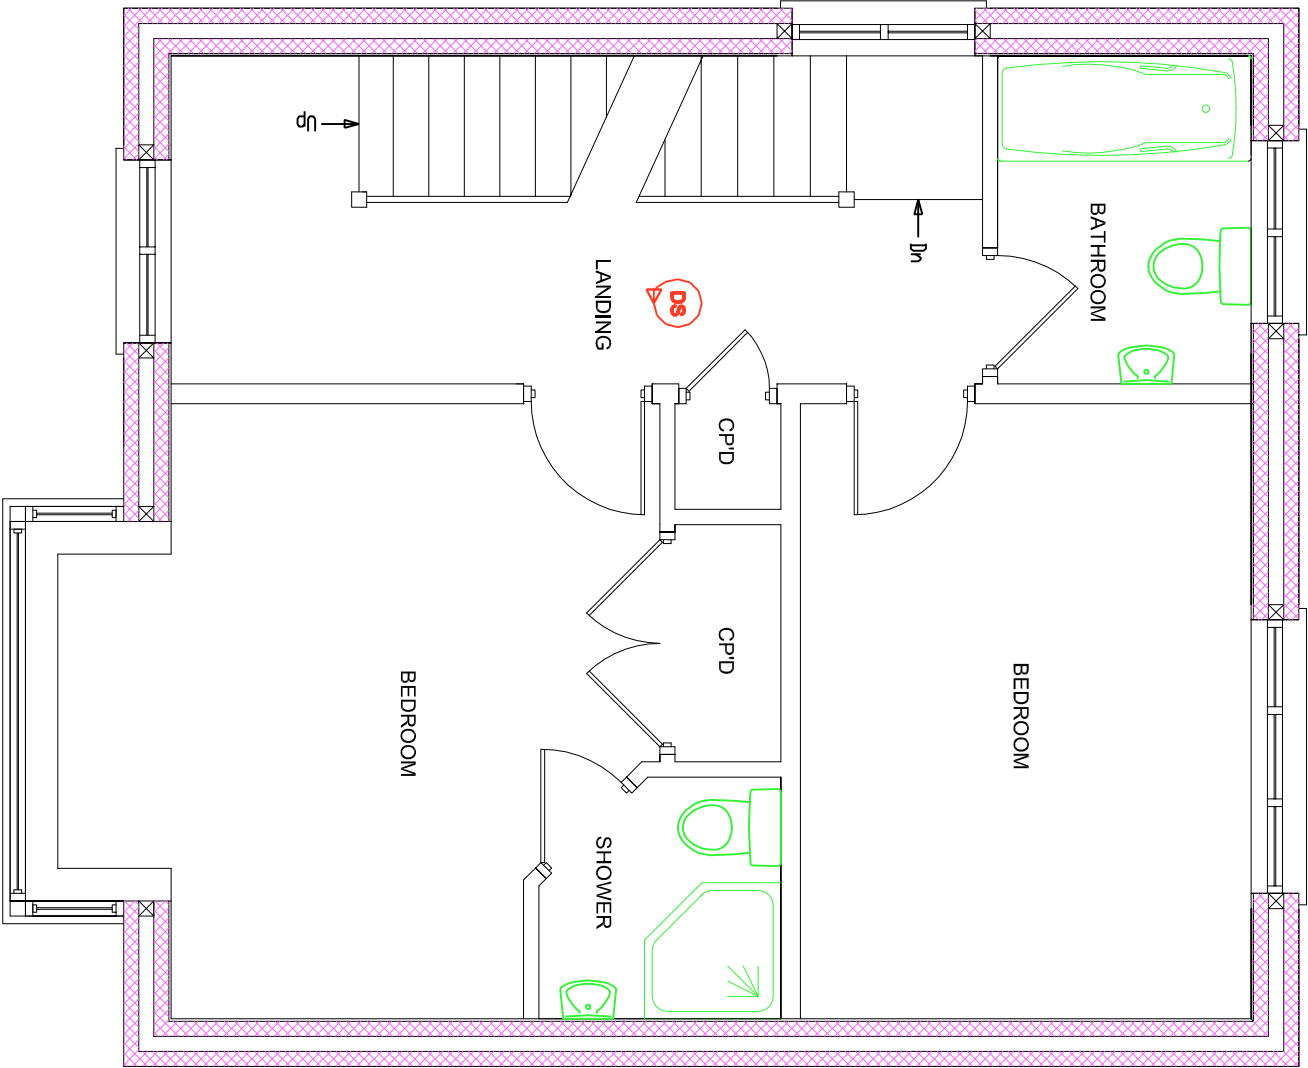

FIRST FLOOR PLAN

NEW DETACHED DWELLING

SUSSEX BUILDING CONSULTANCY LIMITED 6 NELSON ROAD, BOGNOR REGIS, WEST SUSSEX. SCALE - 1/50 REV - C DATE - 01/09/2009	SBCL 1 COURDELYS BOGNOR REGIS PO22 9DE TEL/FAX - (01243) 861379
---	--