
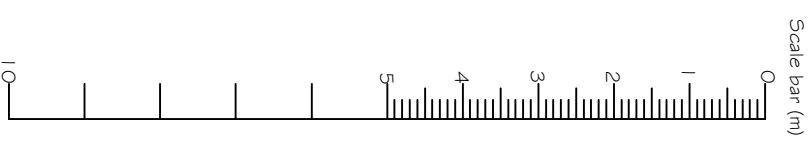
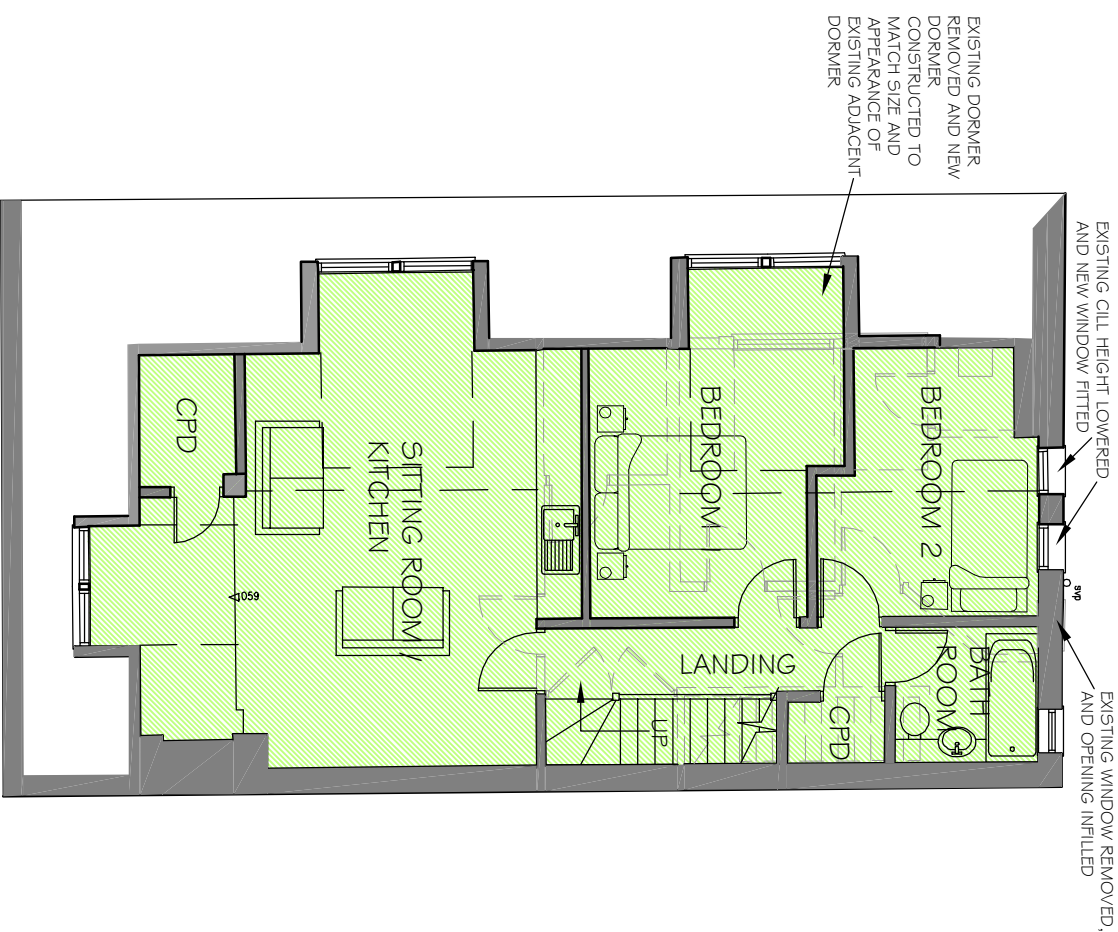
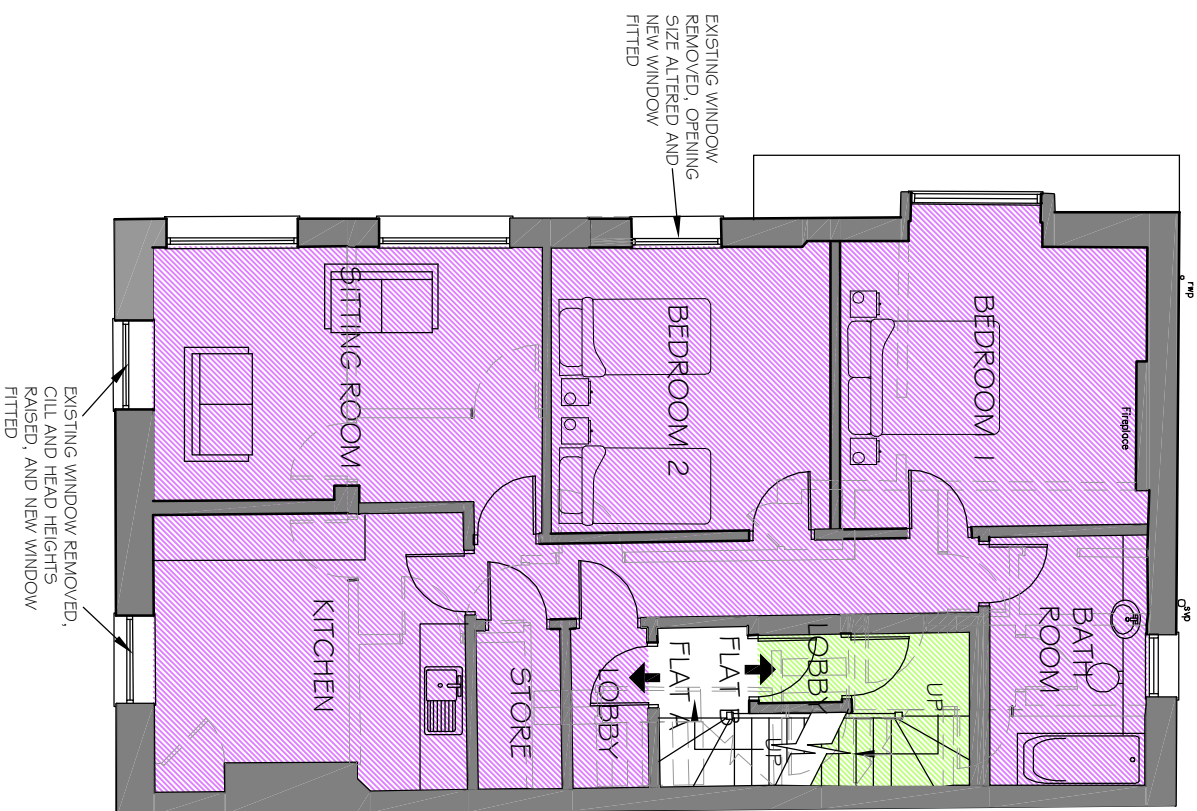


NOTES:  
WRITTEN DIMENSIONS TO BE TAKEN IN PREFERENCE TO SCALE, AND ARE TO BE CHECKED ON SITE PRIOR TO COMMENCING WORK. THIS DRAWING IS TO BE READ IN CONJUNCTION WITH ALL OTHER DOCUMENTS RELATING TO THIS PROJECT.  
THESE DRAWINGS ARE TO BE REFERRED IMMEDIATELY TO THE PROJECT DESIGNER.  
THIS DRAWING IS COPYRIGHT, AND SHOULD NOT BE USED OR REPRODUCED WITHOUT PERMISSION.  
IT IS THE CONTRACTOR'S RESPONSIBILITY TO ENSURE COMPLIANCE WITH THE BUILDING REGULATIONS.

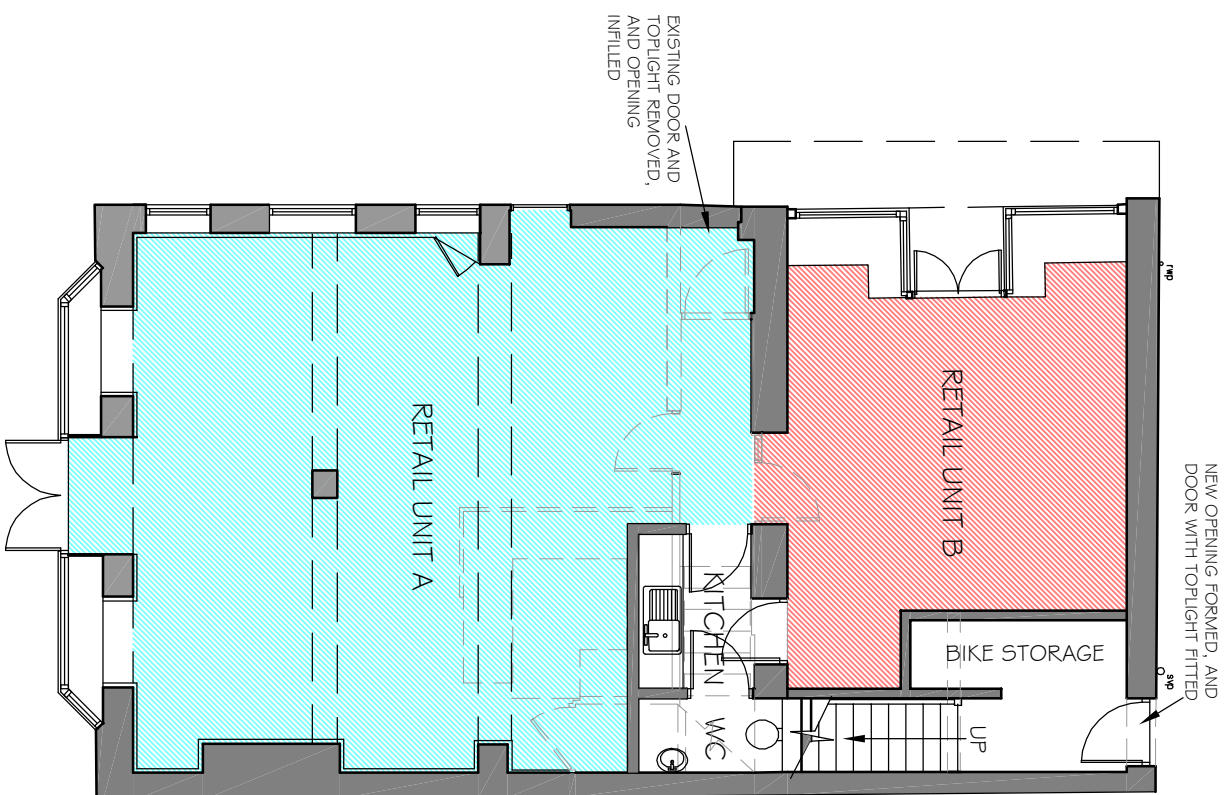

# PROPOSED GROUND FLOOR PLAN

PROPOSED FIRST FLOOR PLAN

# PROPOSED SECOND FLOOR PLAN

|               |        |                    |
|---------------|--------|--------------------|
| RETAIL UNIT A | 53.7m2 | 4 PERSON 2 BEDROOM |
| RETAIL UNIT B | 21.7m2 |                    |
| FLAT A        | 84.1m2 | 3 PERSON 2 BEDROOM |
| FLAT B        | 74.1m2 |                    |

# CLIENT

ARUN DISTRICT COUNCIL

## SCALE

1:100 @A3

**DRAWN BY**  
PLB

DATE  
JUL 17

DWG NO

699/06

REV. B

| B   | MINOR AMENDMENTS |
|-----|------------------|
| A   | ADDITIONAL NOTES |
| REV | DESCRIPTION      |

## PROJECT

18 WATERLOO SQUARE,  
75 HIGH STREET  
BOGNOR REGIS  
WEST SUSSEX

DRAWING TITLE

## PROPOSED FLOOR PLANS

CHARTERED BUILDING SURVEYORS  
SLOANE  
&  
BROWN  
ARCHITECTURAL SERVICES

Unit 3b Woodhorn Business Centre  
Woodhorn Lane  
Oving Chichester  
West Sussex PO20 2BX  
Tel 01243 774764  
[www.sloaneandbrown.co.uk](http://www.sloaneandbrown.co.uk)