


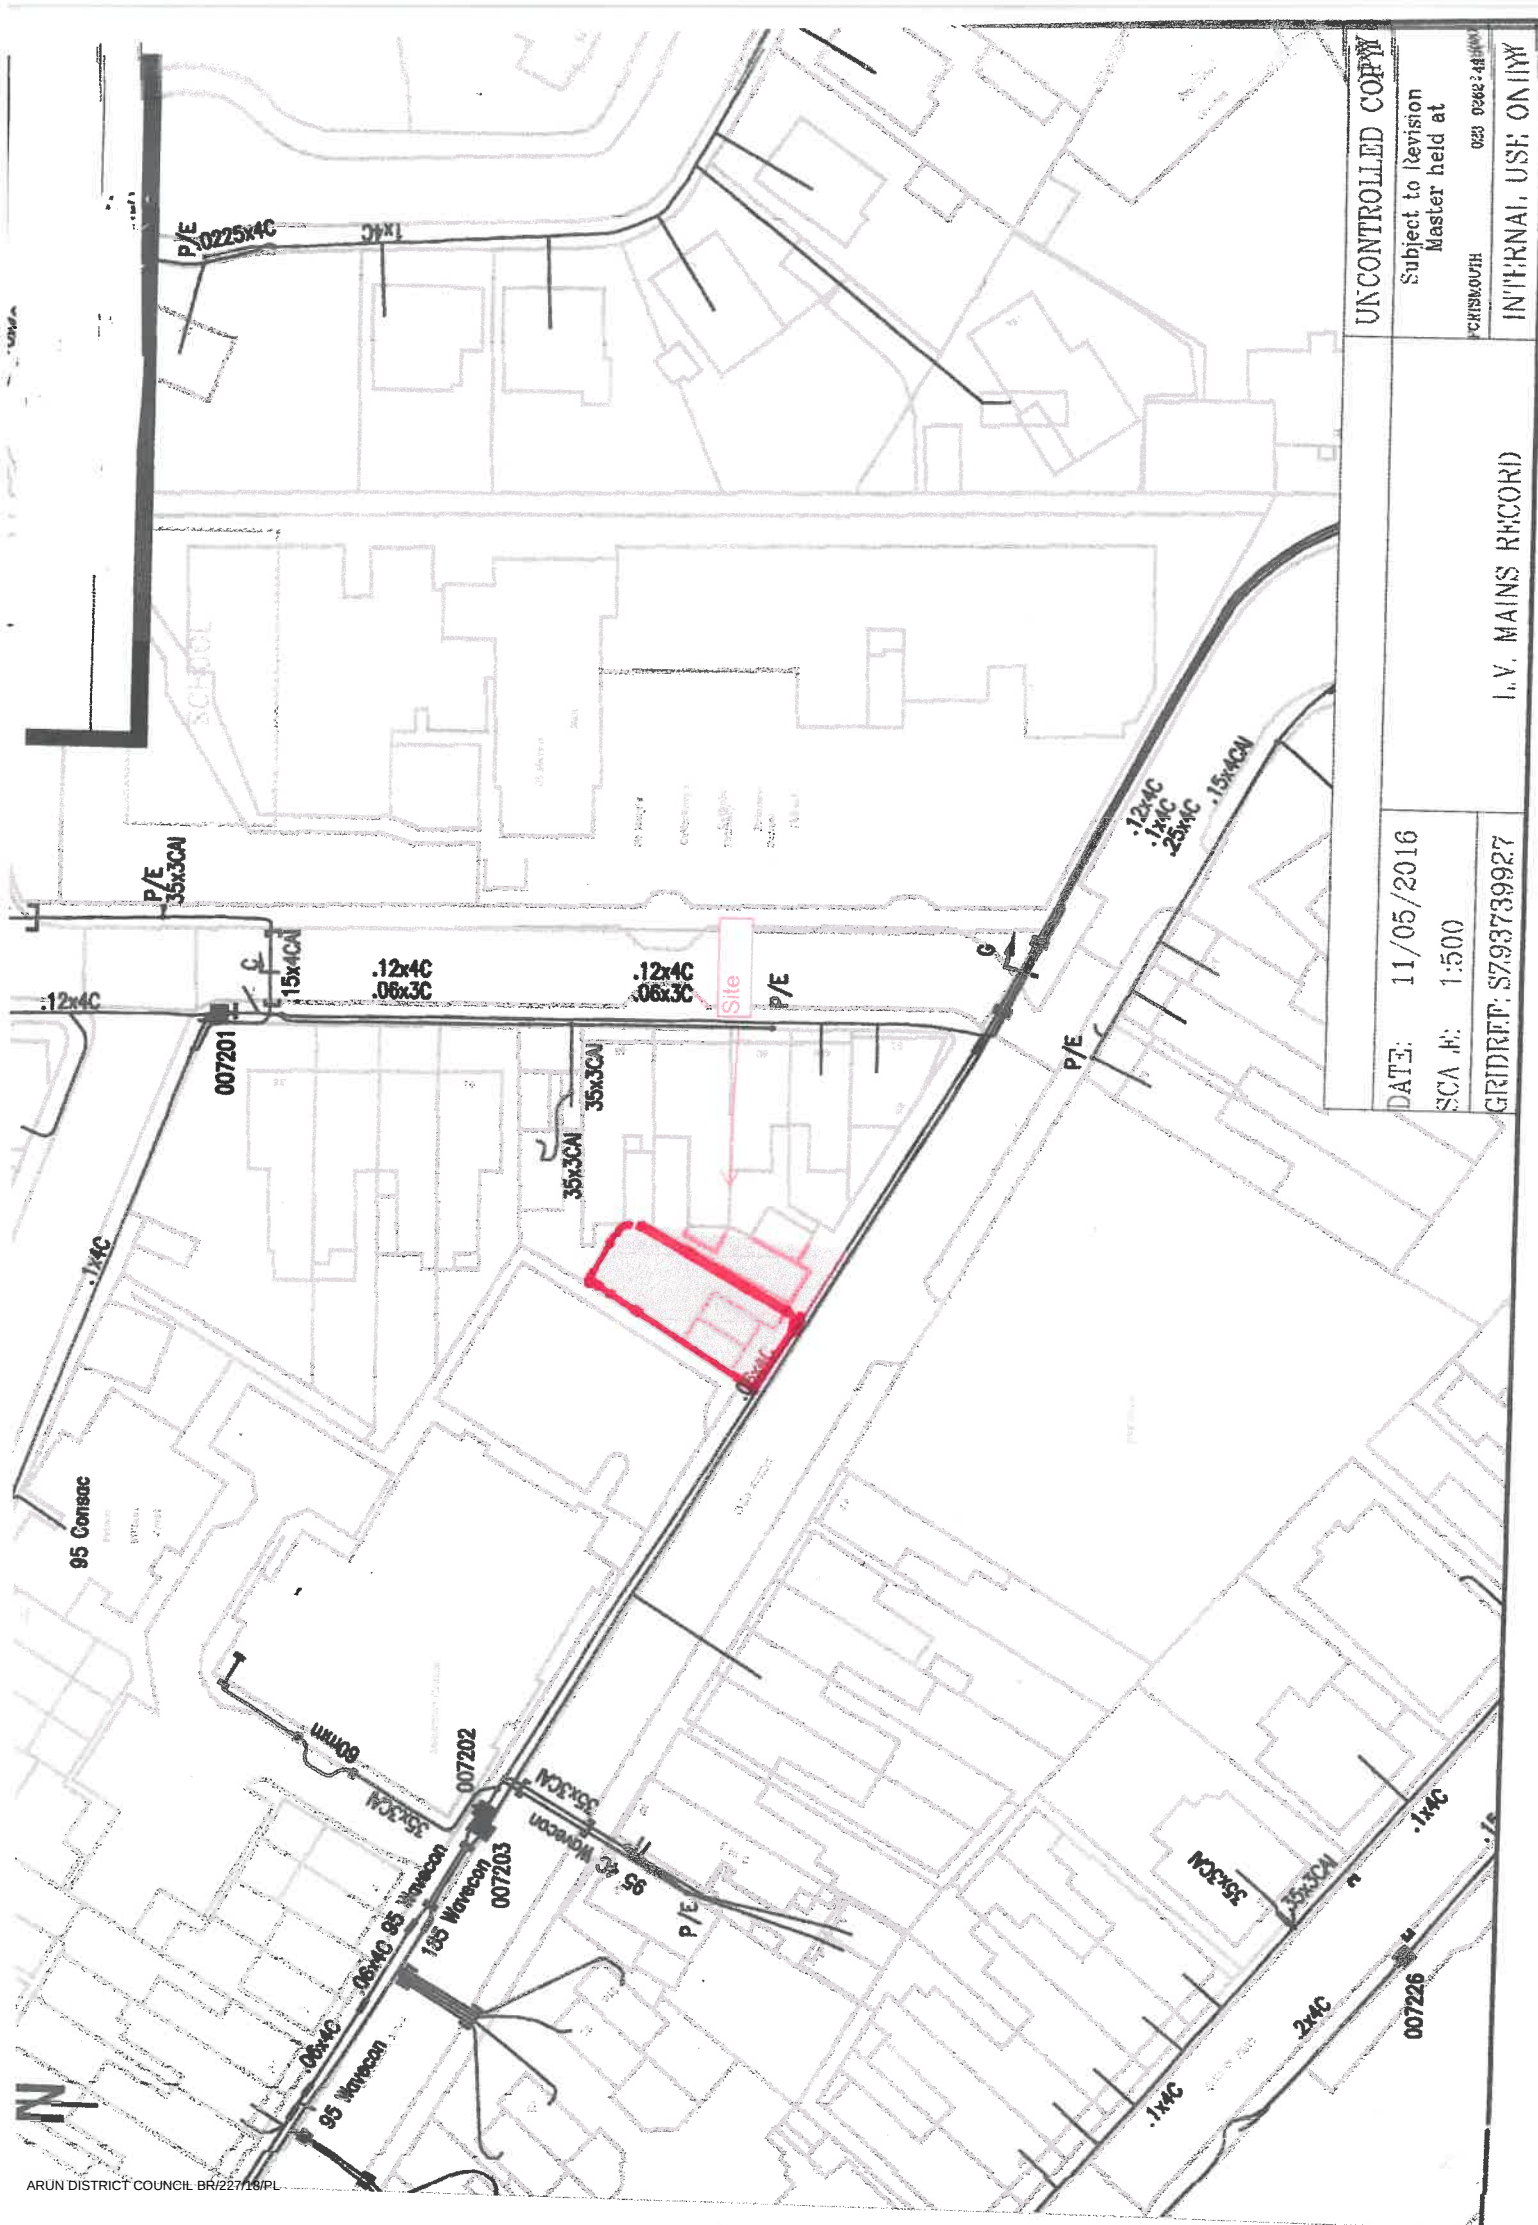

UNCONTROLLED COPY

Subject to Revision
Master held at

PC/BS/007H

023 0202-411111

INTERNAL USE ONLY

DATE: 11/05/2016

SCA No: 1:500

GRIDREF: S793739927

I.V. MAINS RECORD