


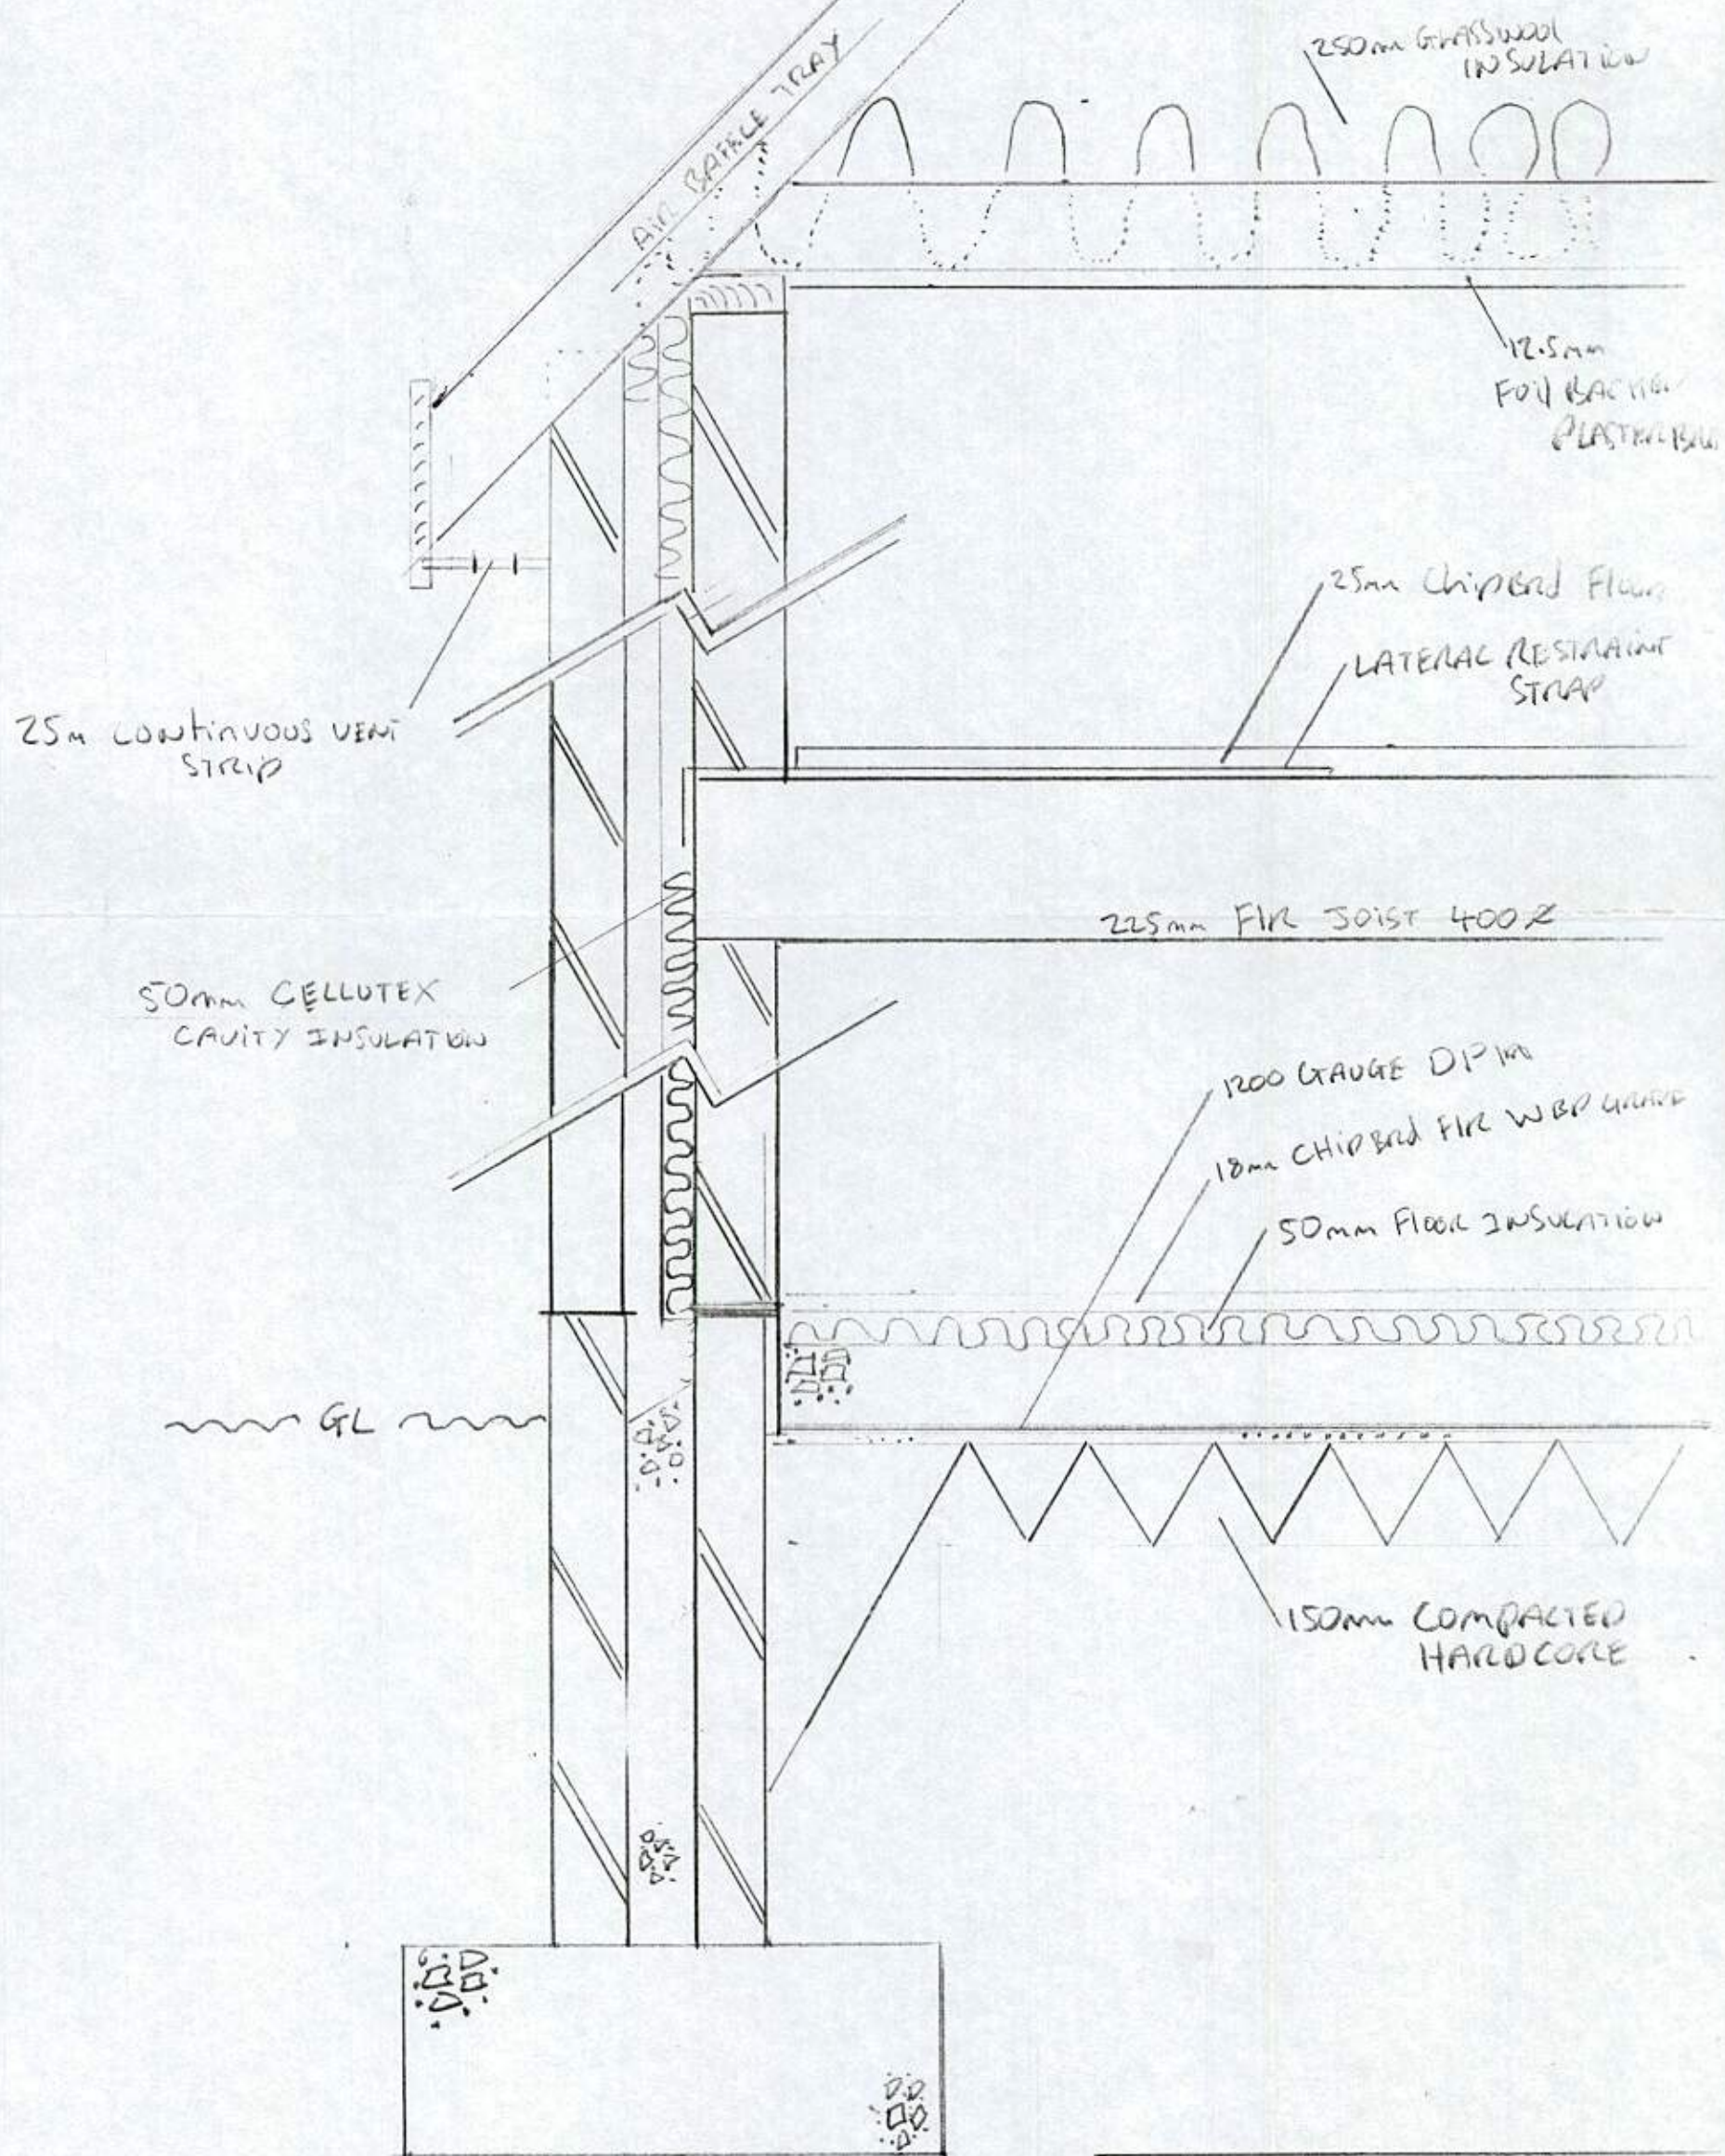

TITLE	CROSS SECTION A - A
SCALE	1:10
DATE	14 JAN 2013