
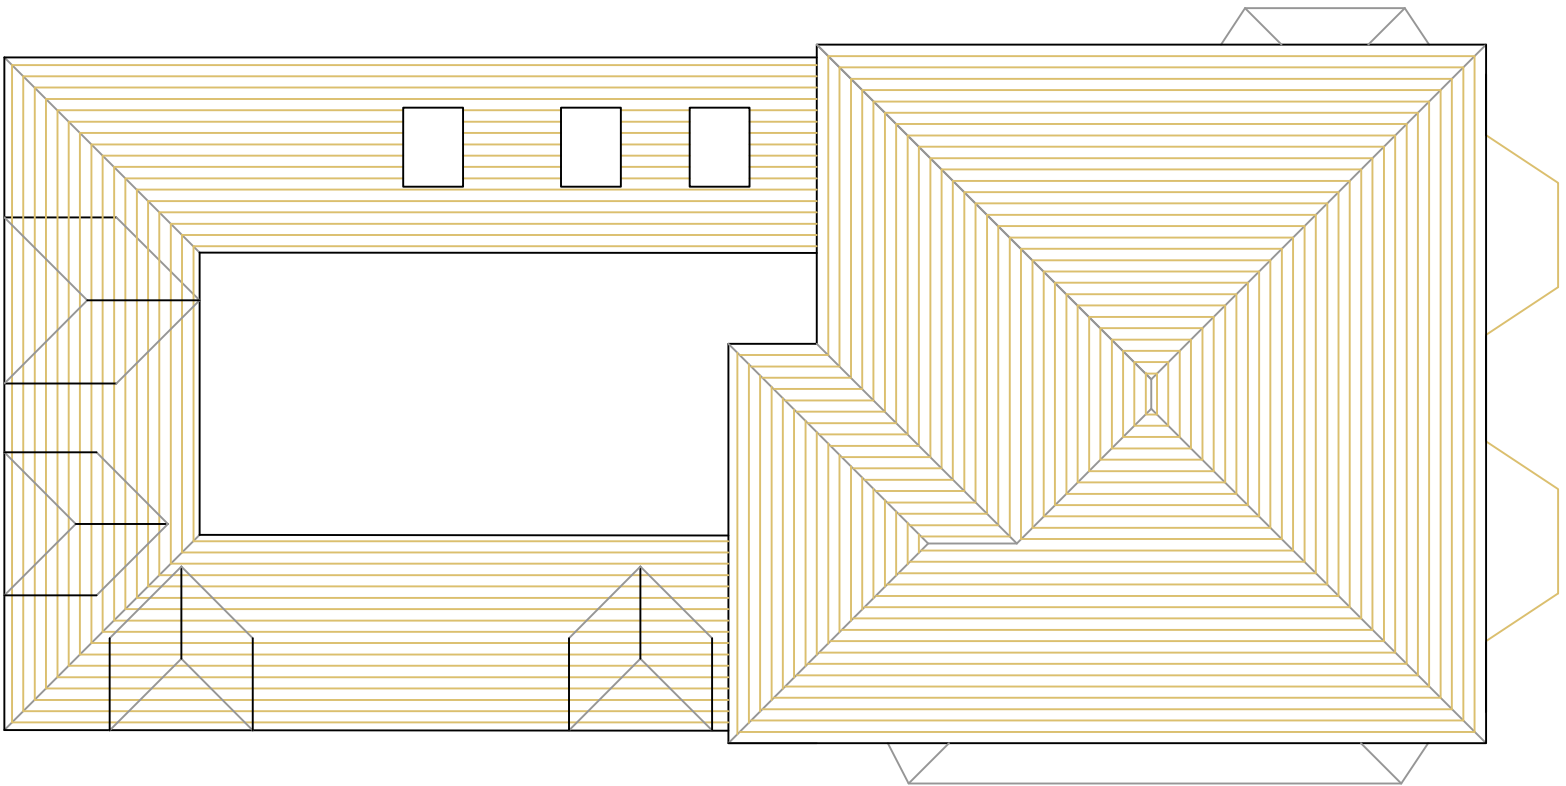
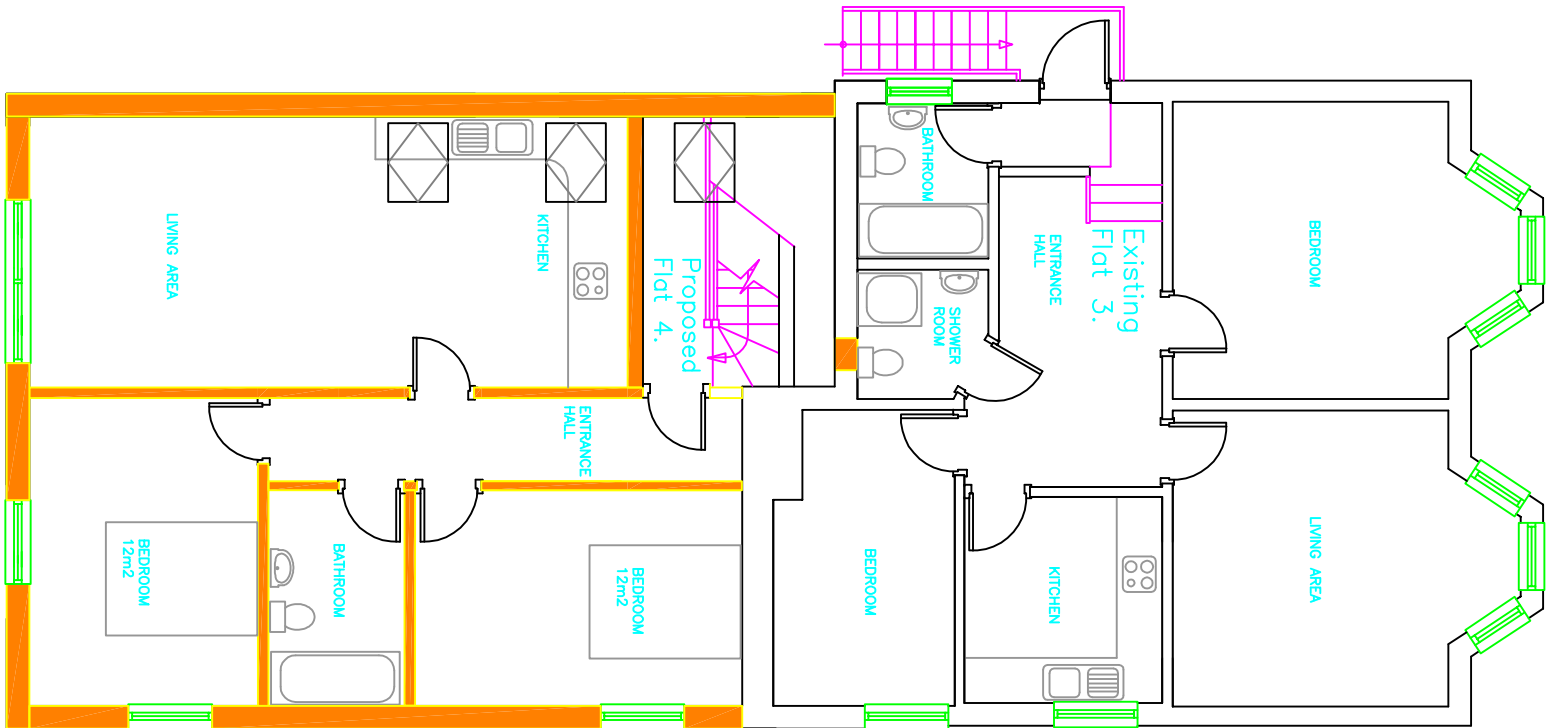


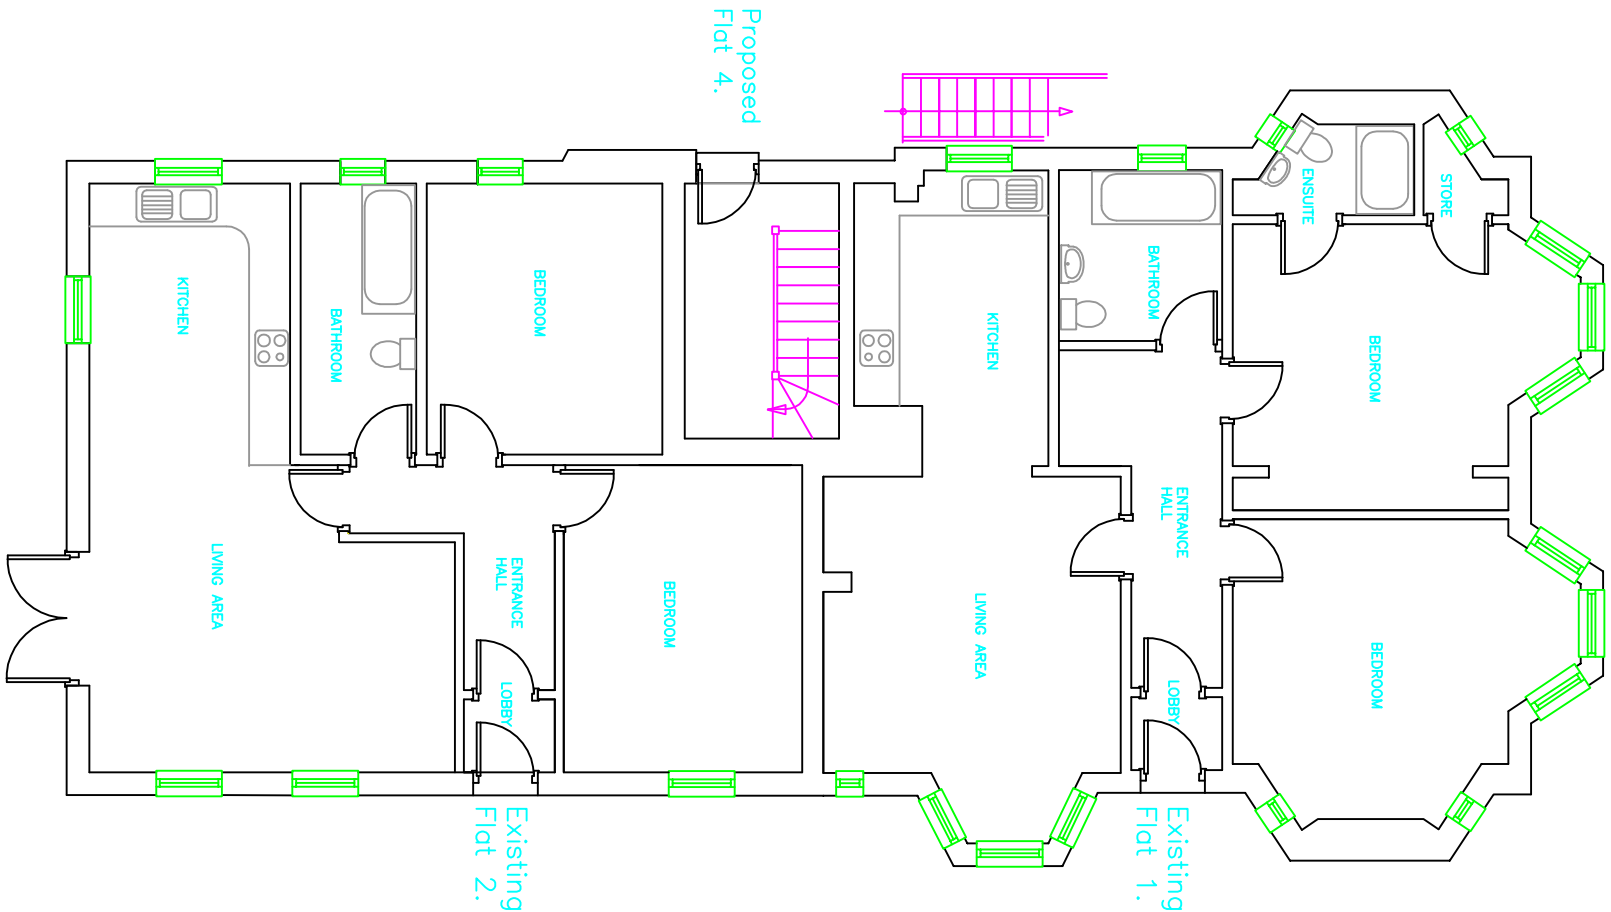

DATE	REVISION	BY	DATE	REVISION	BY
08.08.2019	1	AS	08.08.2019	1	AS
08.08.2019	2	AS	08.08.2019	2	AS
08.08.2019	3	AS	08.08.2019	3	AS
08.08.2019	4	AS	08.08.2019	4	AS
08.08.2019	5	AS	08.08.2019	5	AS
08.08.2019	6	AS	08.08.2019	6	AS
08.08.2019	7	AS	08.08.2019	7	AS

STEPHEN JUPP MRTPI
CHARTERED TOWN PLANNER
SALLY FIELD LODGE, ROTTEN ROW
SUDLEYHALL, PO20 7GB
Tel: 01777 618888
Email: s.jupp@stephenjupp.co.uk
www.stephenjupp.co.uk