




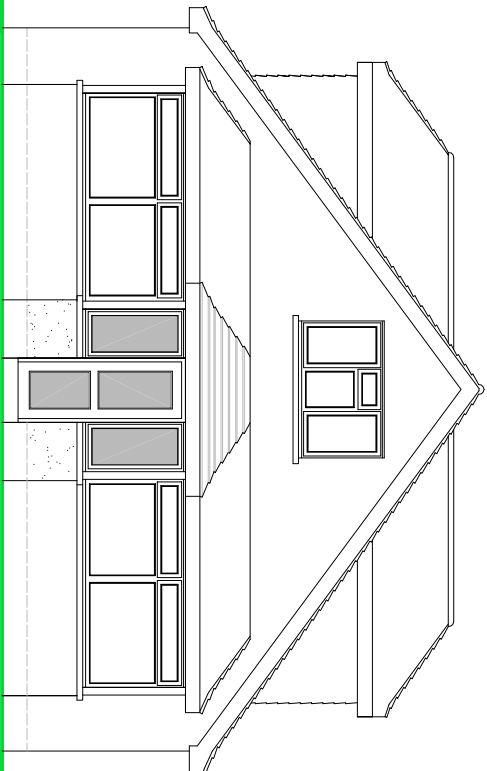


FRONT ELEVATION

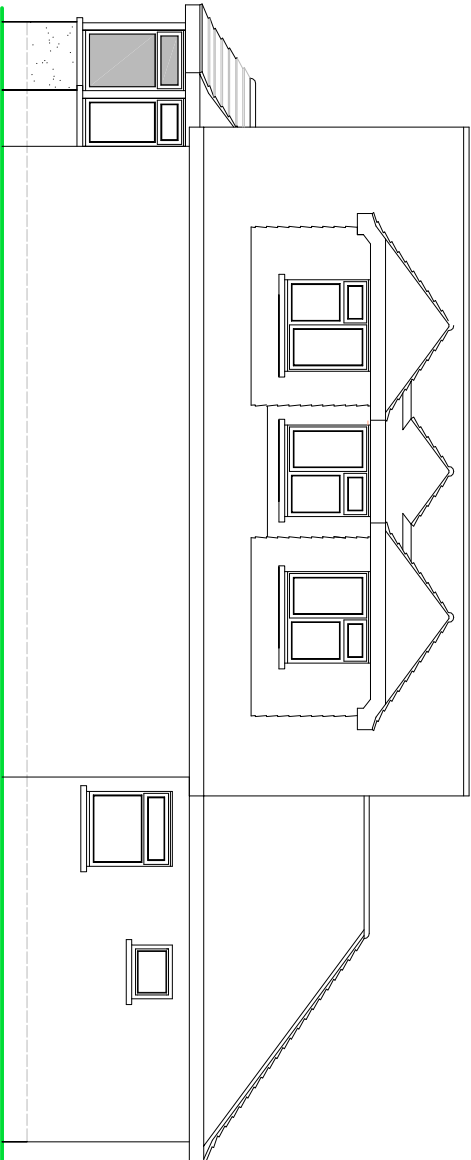

SIDE ELEVATION

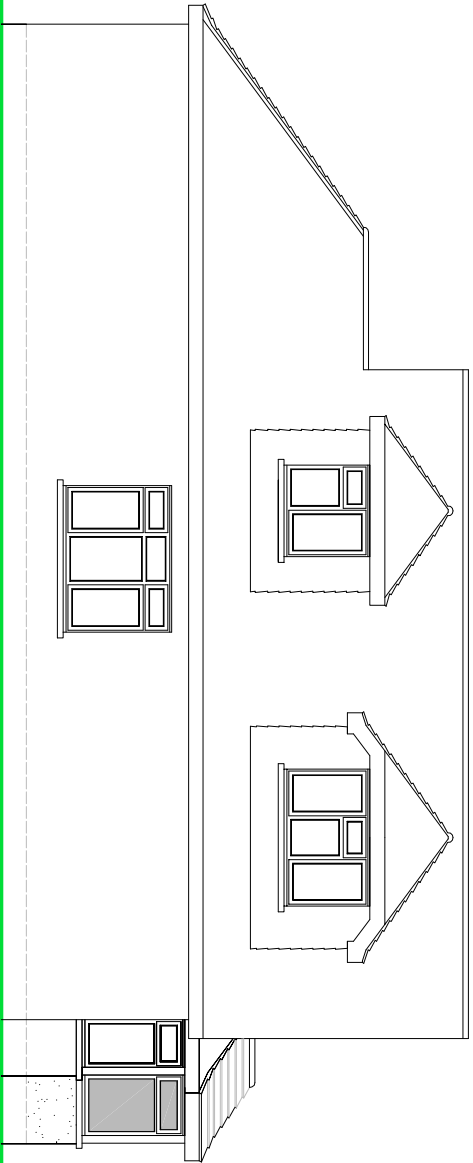

SIDE ELEVATION

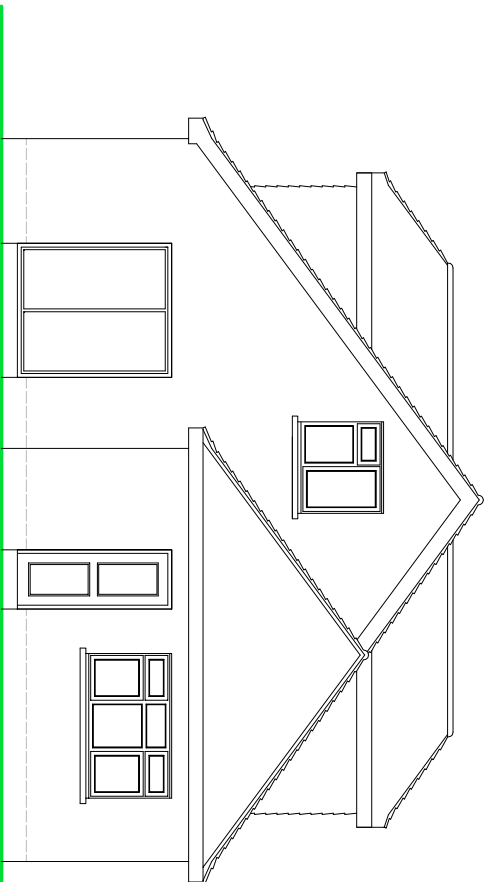


REAR ELEVATION

NOTES

- ROOF - Plain concrete tiles to pitched roof.
- WALLS - Painted render to match existing.
- WINDOWS/DOORS - White framed PVC double glazed units.

SCALE

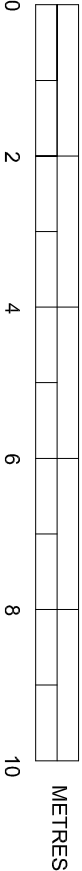

EXISTING ELEVATIONS

SUSSEX BUILDING CONSULTANCY LIMITED

20 MAYFIELD ROAD,
BOGNOR REGIS.

SCALE - 1/100 REV - DATE - 03/09/2012



partner
LABC

3 NORTHGATE ROAD
BOGNOR REGIS
PO21 3JZ
TEL - (01243) 861379