


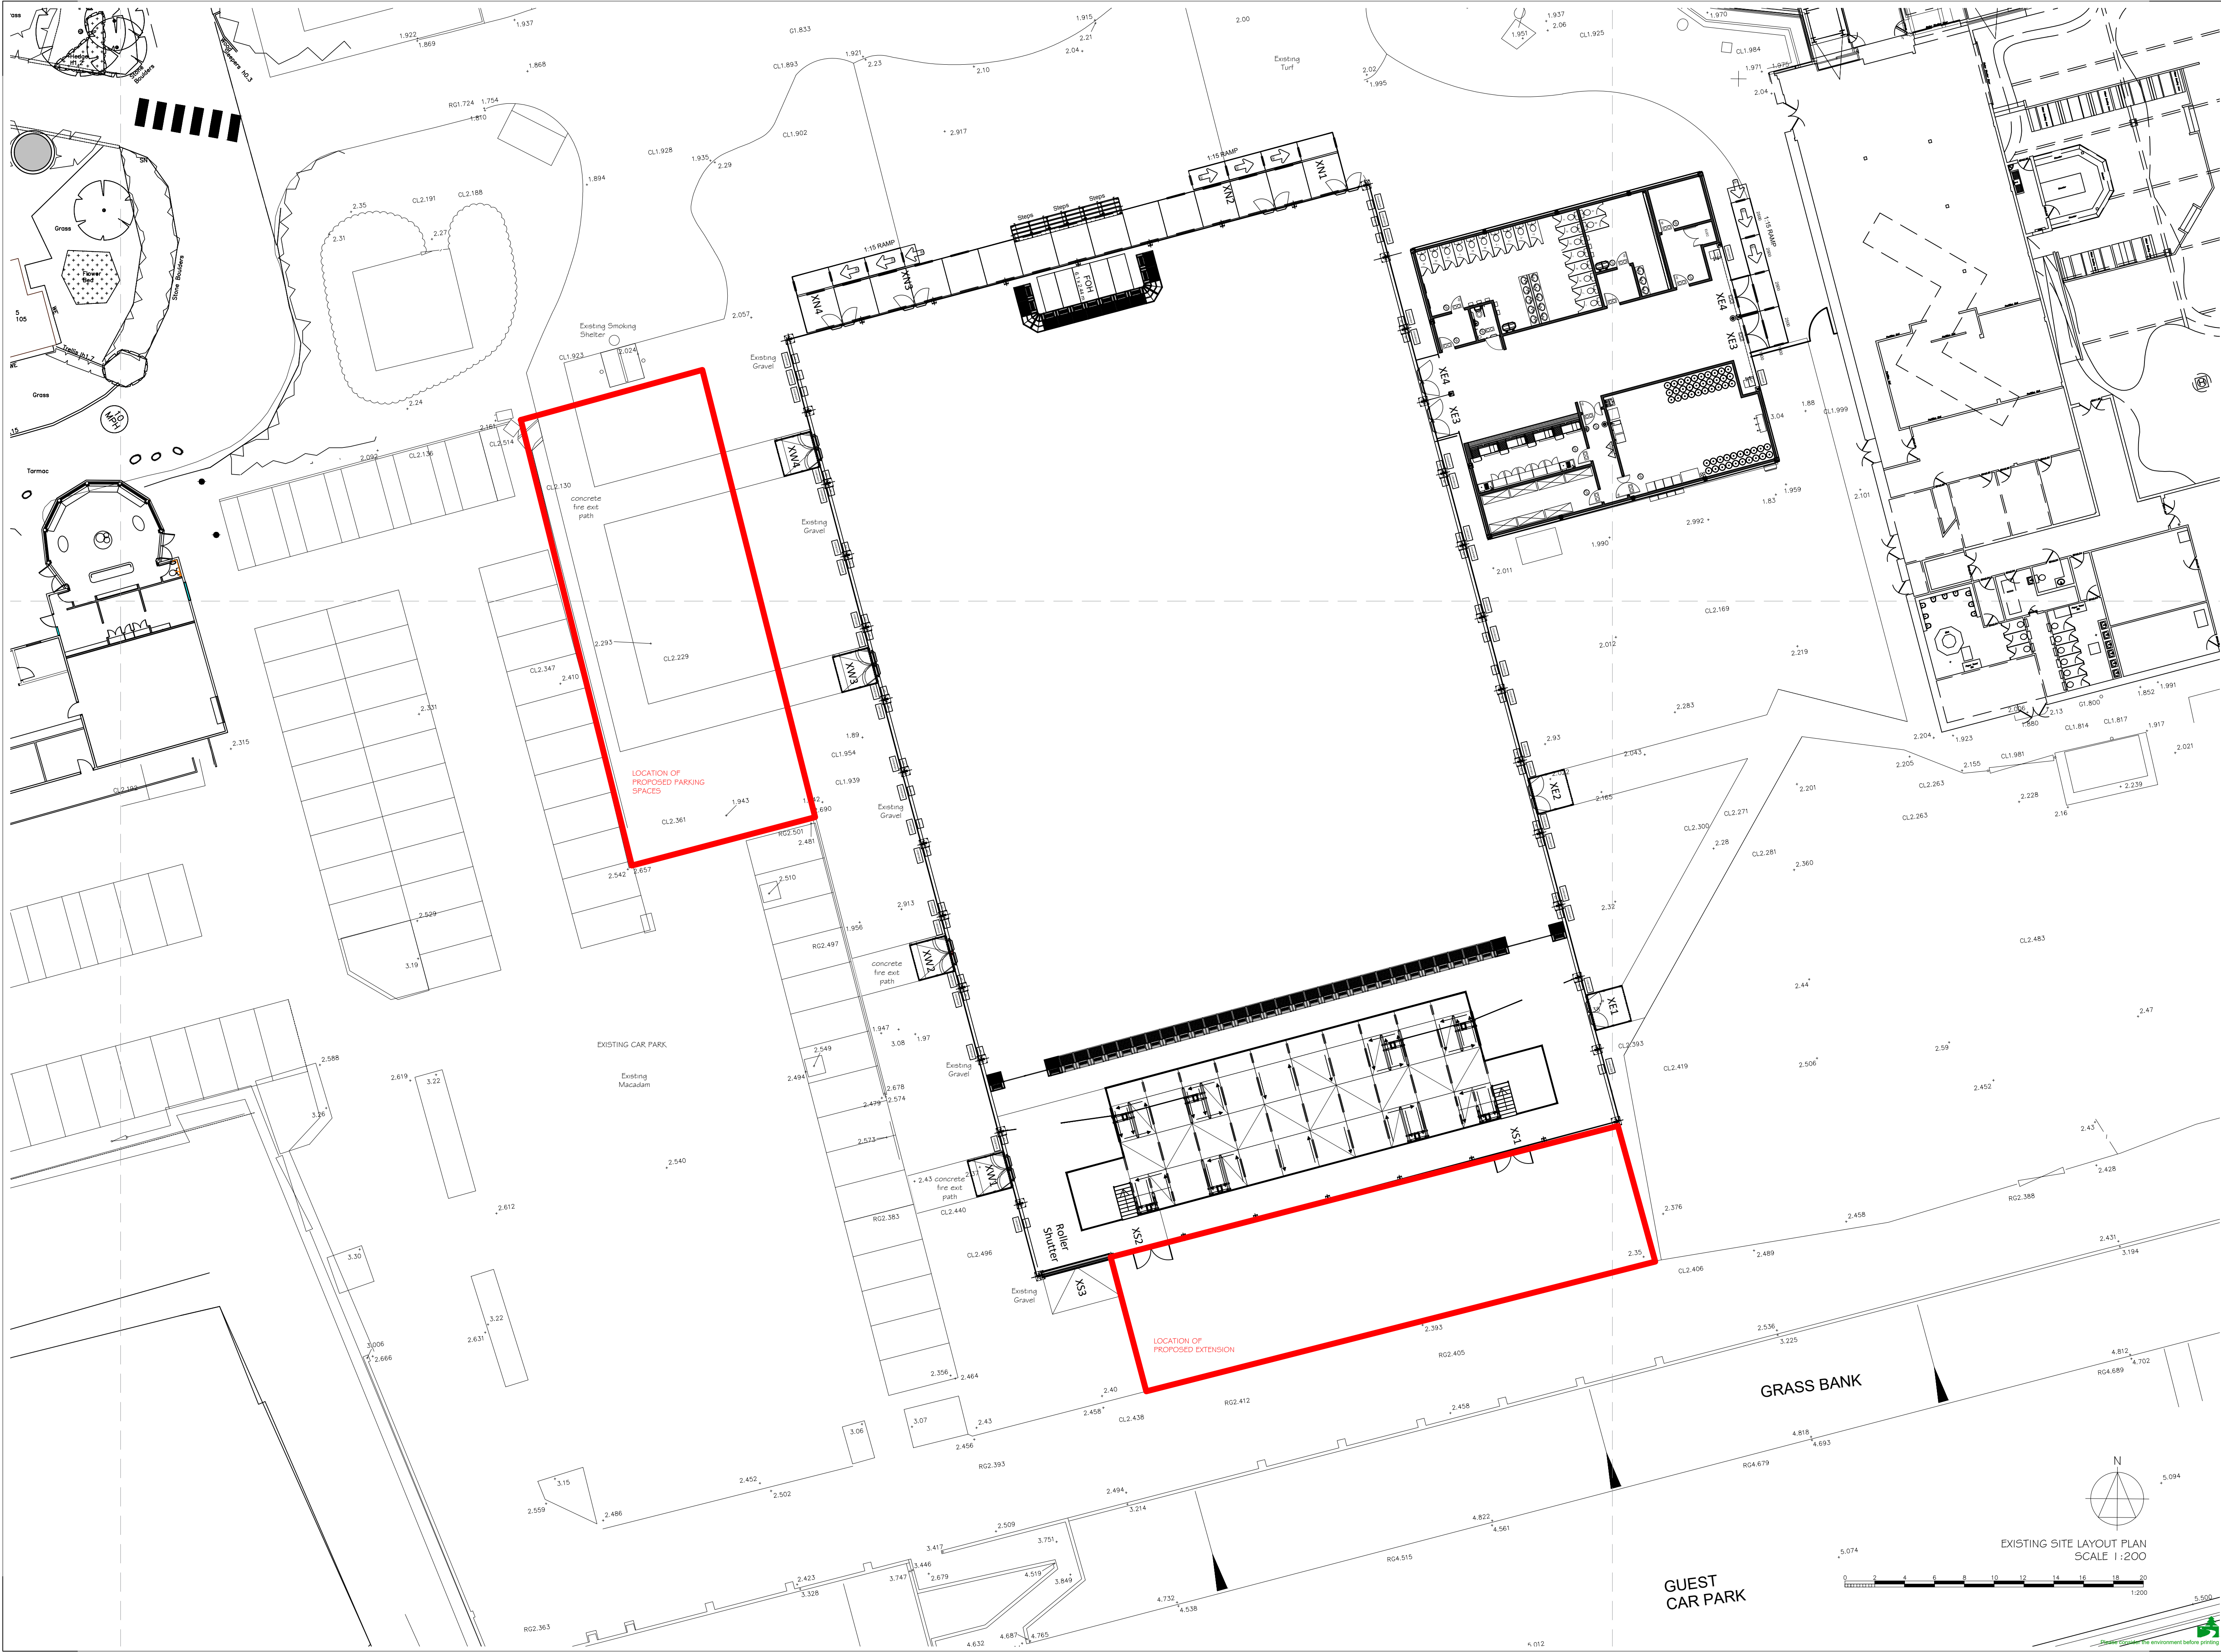

IMPORTANT NOTICE

This drawing and the information contained therein shall remain at all times the intellectual property of Inspired Partnership Limited (IPL) and may be used under express licence only by the client in the execution of a contract, this drawing shall not be copied in whole or in part and shall not be altered without their express consent in writing.

Contractors must check all dimensions on site prior to manufacture or ordering of any relevant or associated features, IPL accepts NO responsibility for materials purchased without first checking and recording site measurements. No dimensions written or scaled from this plan shall be relied upon.

Tendering contractors must undertake a site inspection, any discrepancies discovered shall be reported to the client and to IPL immediately for assessment, and they must be clearly and concisely qualified within tender return submissions.

- ☐ AS BUILT DRAWING
- ☐ LICENSING
- ☐ REVISION REF _____
- ☐ CONSTRUCTION ISSUE
- ☐ TENDER ISSUE
- ☐ BUILDING REGULATIONS
- ☒ LPA SUBMISSION
- ☐ LPA PRE-APP
- ☐ FOR APPROVAL _____
- ☐ FEASIBILITY NR _____
- ☐ DRAFT FOR DISCUSSION
- ☐ SURVEY

Rev	Date	Description
01	01/08/21	LPA submission
02	30/09/21	parking adjustment added

RELEVANT AREAS

Customer BRAND:



Project:
Studio 36 EXTENSION

Client:
BUTLINS RESORT
UPPER BOGNOR ROAD
BOGNOR REGIS
PO21 1JJ



Drawn: JD Approved: AUG 2021
Scale: 1:200 @ A1 PRINT SIZE

Sheet Description:
EXISTING SITE
LAYOUT PLAN

Sheet Number:
IPL_21_363/12_106

Issue:
02-LPA