


NOTES


ROOF - Plain clay tiles to pitched roof.

WALLS - Mixture of painted render and face brickwork.

WINDOWS/DOORS - White framed PVC double glazed units.

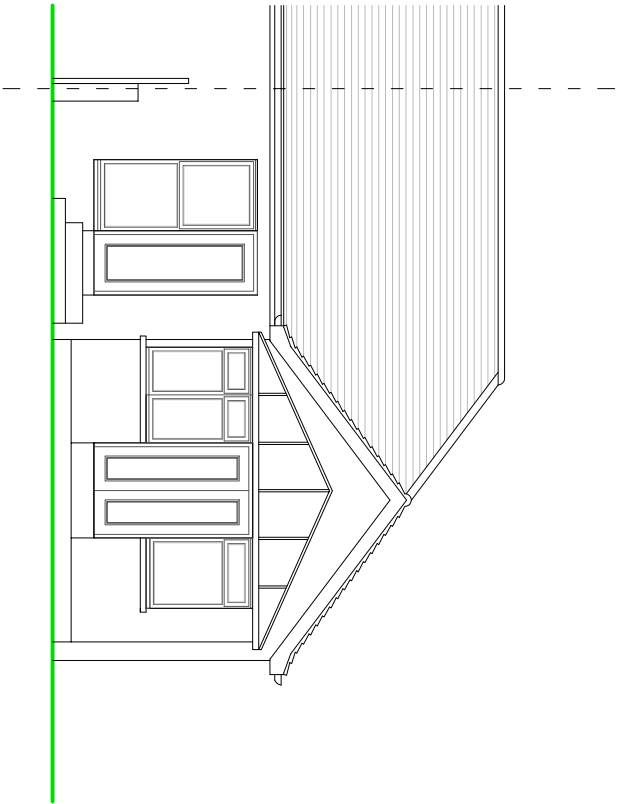


REAR ELEVATION

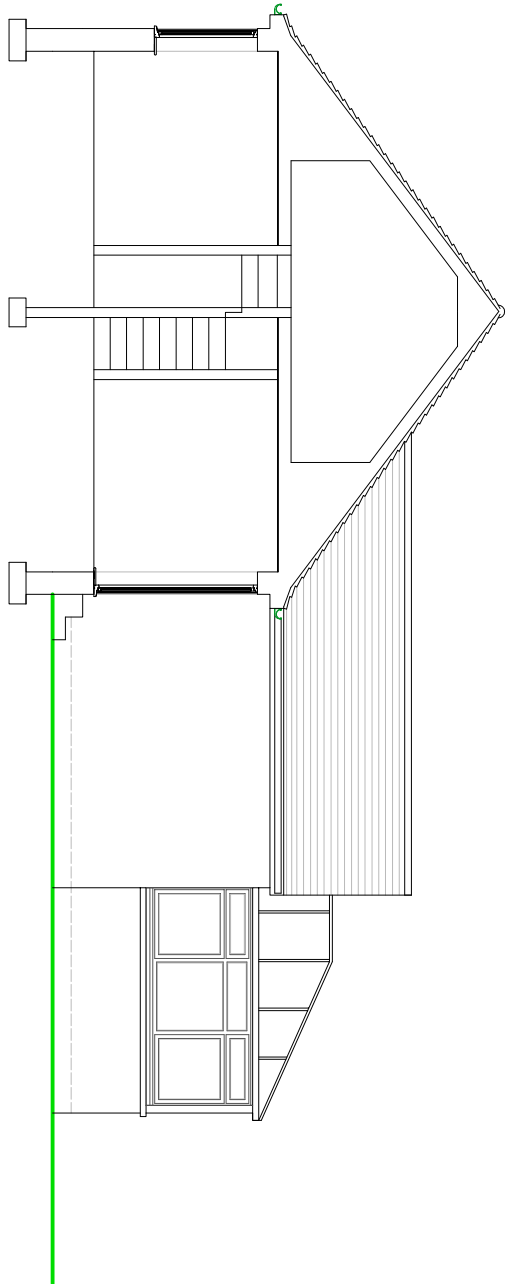

SIDE ELEVATION

SCALE

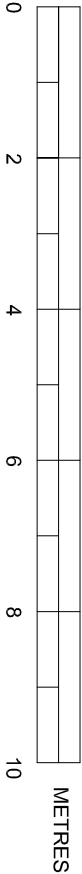

EXISTING ELEVATIONS

Scale 1:100 on A3

SUSSEX BUILDING CONSULTANCY LIMITED

15 MAYFIELD ROAD,
BOGNOR REGIS, WEST SUSSEX.

SCALE - 1/100 REV - DATE - 22/09/2021



LABC
partner

3 NORTHGATE ROAD
BOGNOR REGIS
PO21 3LZ
TEL - (01243) 861379