


PROPOSED 'CONSERVATION TYPE' ROOF WINDOW, AND
110mm Ø PIPE FOR STORM WATER

SCALE = 1:50

HOPPER FOR RAIN

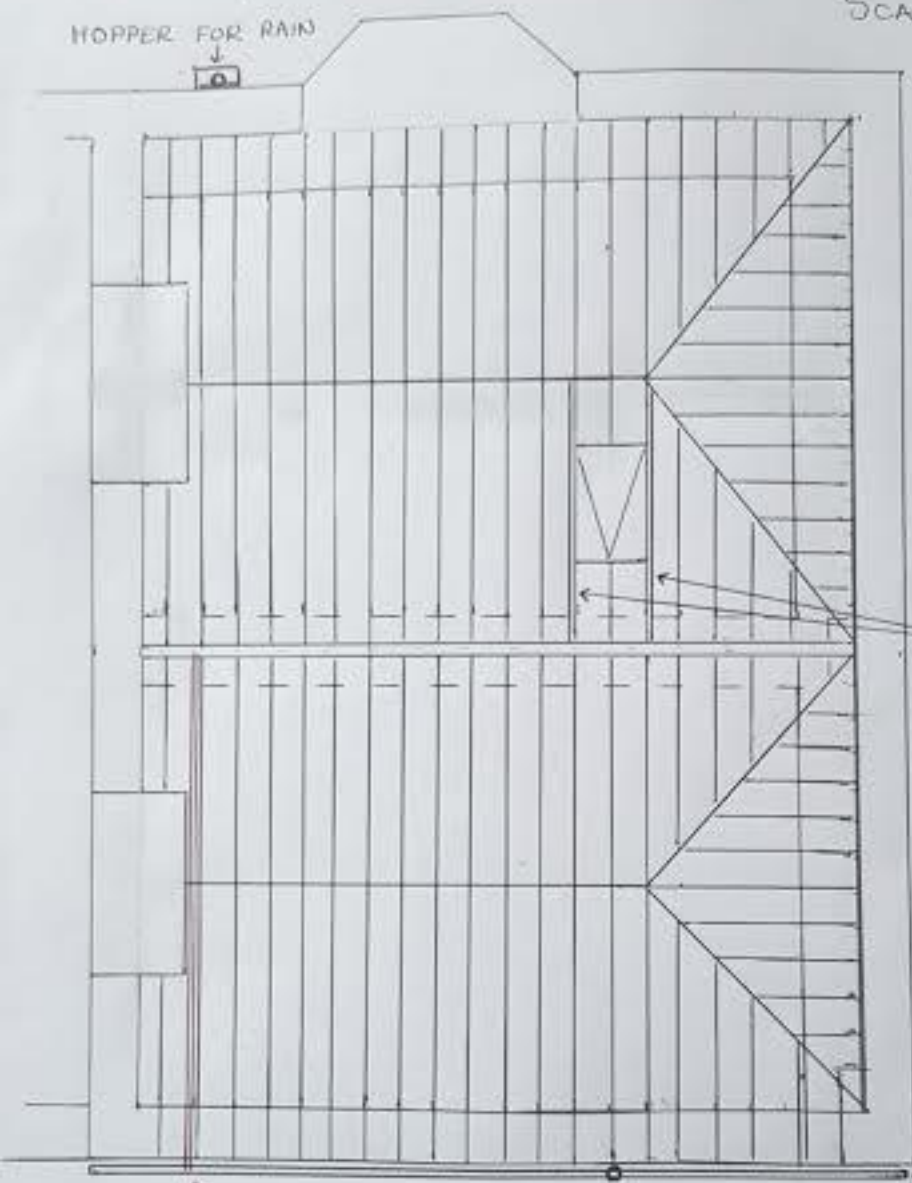

DOUBLED UP
JOISTS IN
ROOF EACH
SIDE OF NEW
ROOF WINDOW.

NEW JOISTS
TO MATCH OLD
50mm x 100mm.

GUTTERING.

ADDITION OF 4" PIPE (110mm Ø), BLACK PLASTIC,
ON TOP/INSIDE EXISTING OPEN LEAD GULLEY,
THROUGH LOFT.