


SECOND FLOOR

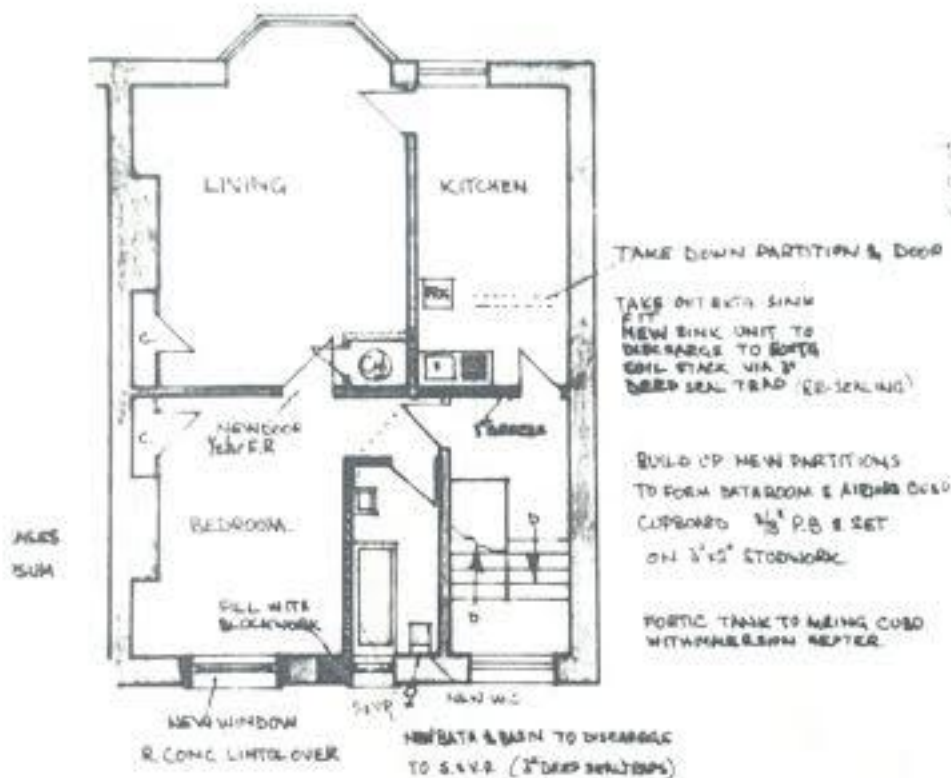

NOTE. FIRST AND SECOND FLOORS TO  
BE COVERED COMPLETELY IN 3/4" MASONITE  
OR EXT BOARDING.  
ALL DOORS OPENING TO HALL &  
STAIRCASE TO BE CONVERTED TO PROVIDE  
1/2" FIRE RESISTANCE USING 7/8" ASBESTOS  
FIT 1" DOOR STOPS AND FIT SELF CLOSING DEVICES

FLAT THREE