


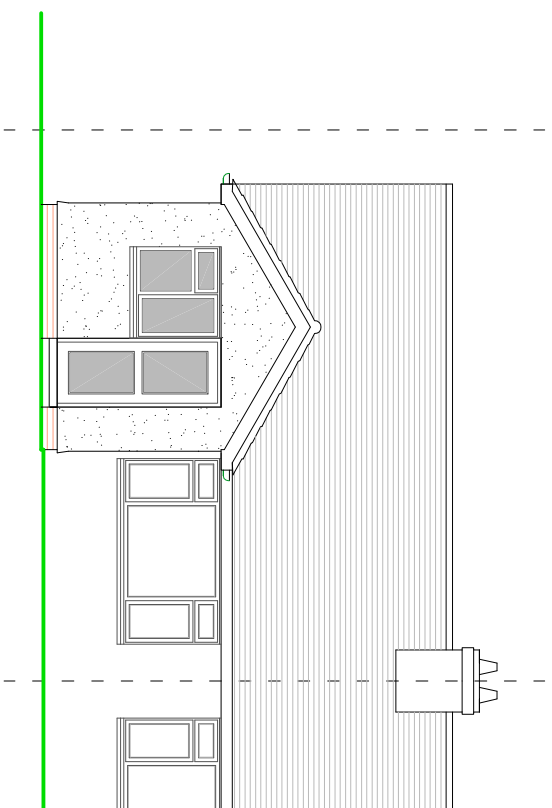


FRONT ELEVATION

NOTES


ROOF - Interlocking concrete tiles to pitched roof to match.

WALLS - Painted render to match.

WINDOWS/DOORS - White framed PVC double glazed units.

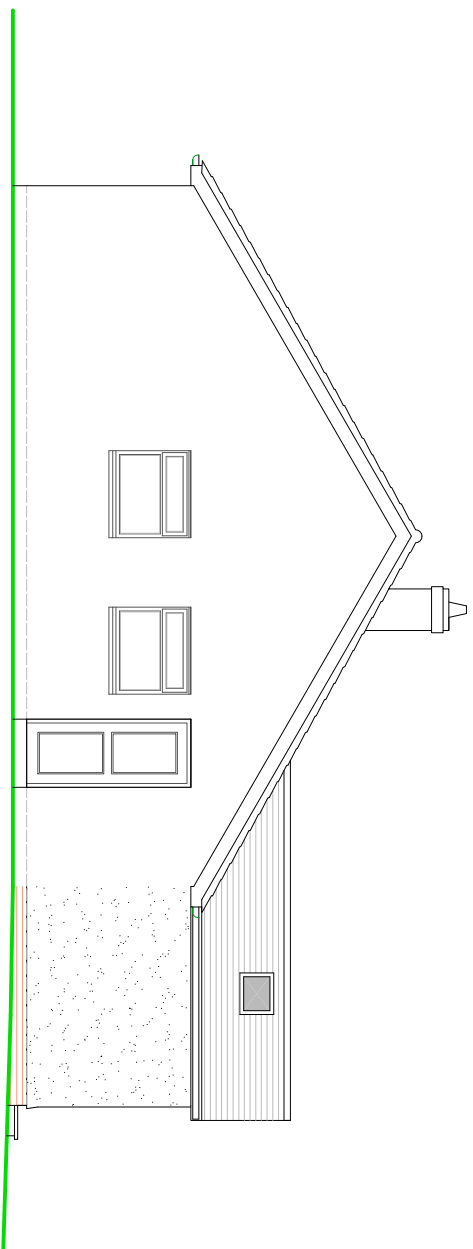

SIDE ELEVATION

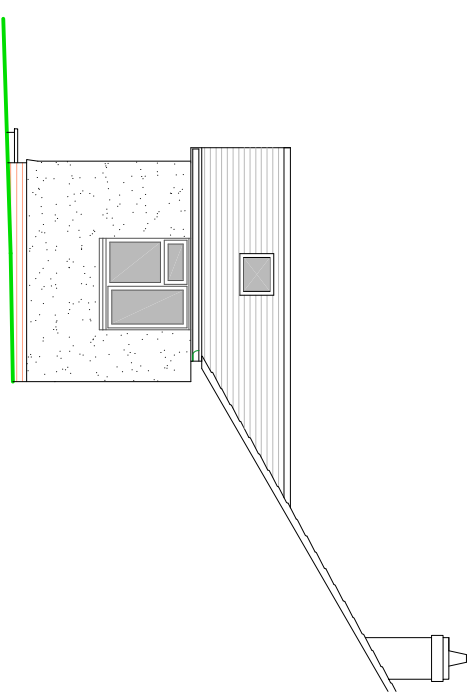

PROPOSED ELEVATIONS

	SCALE						METRES
0							
2							
4							
6							
8							
10							

SUSSEX BUILDING CONSULTANCY LIMITED

19 IVY CRESCENT,
BOGNOR REGIS, WEST SUSSEX.

SCALE - 1/100 REV - B DATE - 21/09/2020

 partner
LABC

3 NORTHGATE ROAD
BOGNOR REGIS
PO21 9LZ

TEL - (01243) 981379