


Pictograph Cinema

Wagon Regis

General Plan
in existing

Scale
8 feet = 1 inch

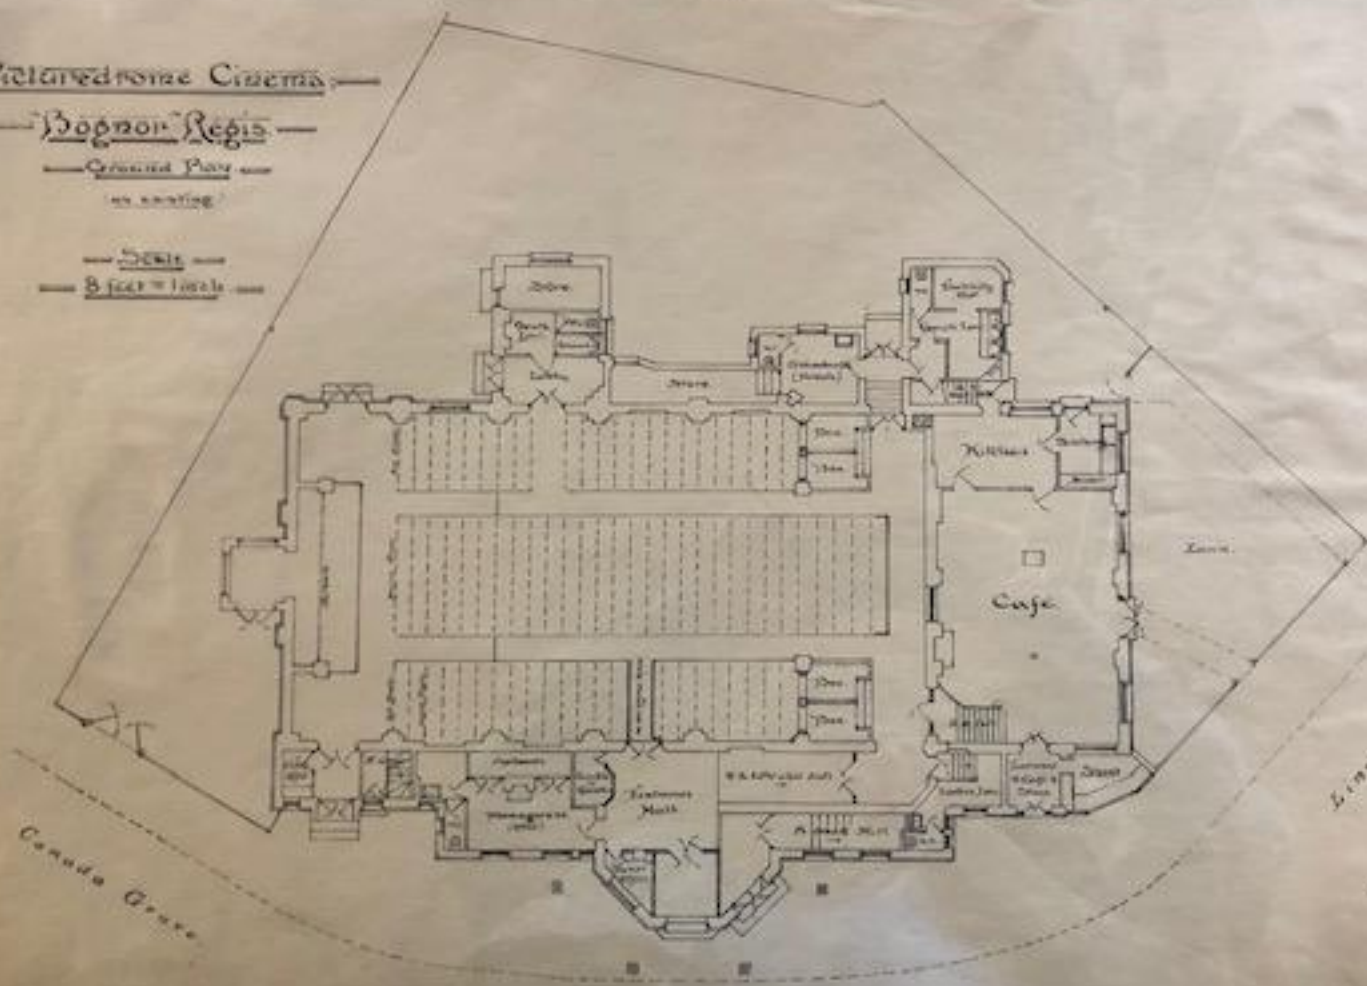

Linden Road

Canada Grove

Designed by
to David A. Briggs F.R.S.E.
Chartered Architect
Barnes Road

ADD 810
21 241
21 242