



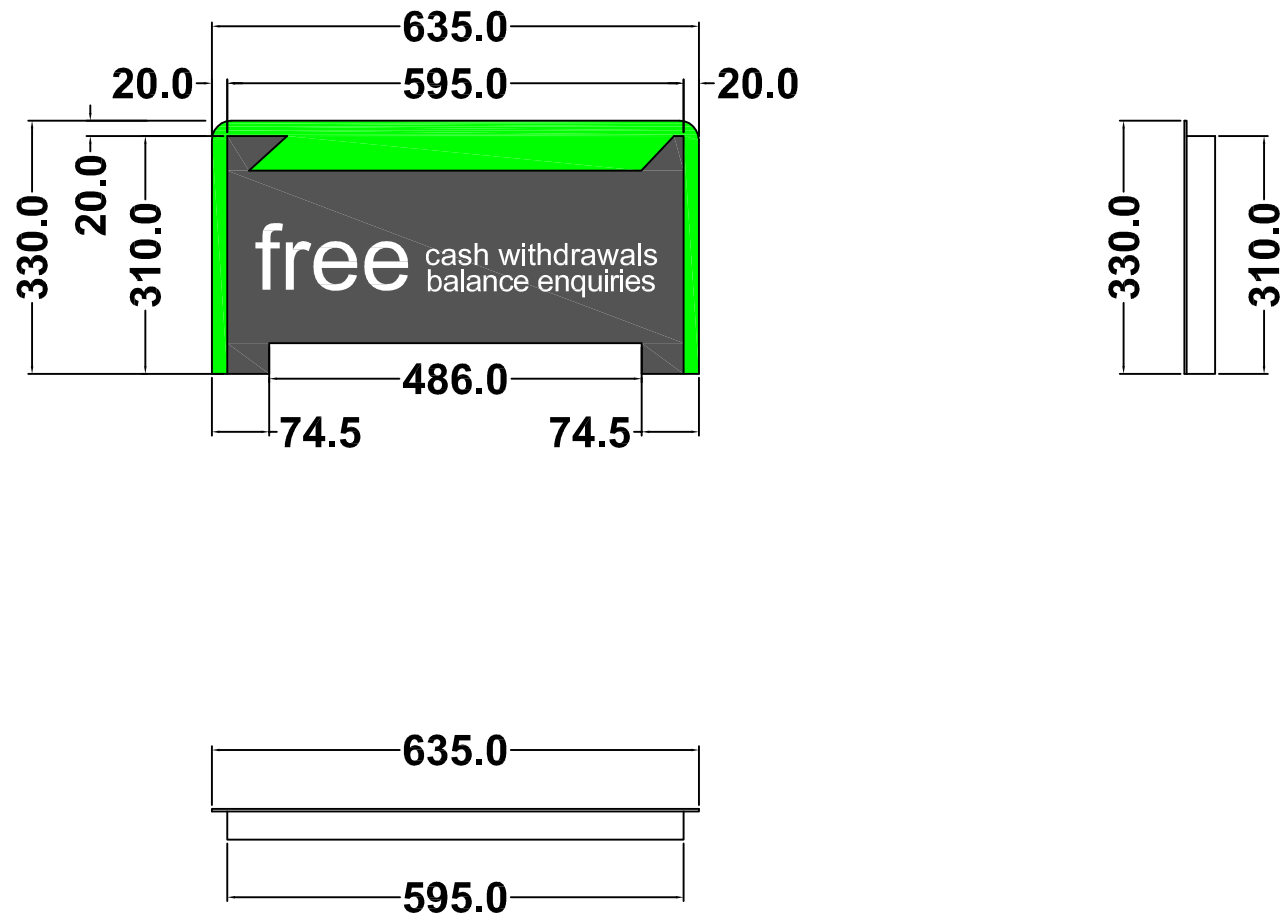

METHOD OF ILLUMINATION:

- LED - ROWS OF LED LIGHTS BEHIND THE TEXT AND TO THE EDGE OF THE BLACK RAISED AREA
- WHITE LETTERING IS TRANSLUCENT
- STATIC ILLUMINATION
- INTERNAL ILLUMINATION
- APPROX. >60 lux @ 1.0 METRE AND WITH AMBIENT LIGHTING >80 lux

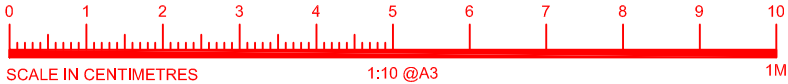

NEW WAVE DRAWING

TITLE			03			drawing approval		
WINCOR 2050 FTU UNIVERSAL TOP SIGN			02					
DRAWN	DATE	SCALE				NAME:-		
CB	17/11/14	1:10 @ A3	01			POSITION:-	APPROVED:-	
REF/DRG No.	SHEET	REVISION						
NW0043	SHT 2		REVISION	DESCRIPTION	DATE	BY	DATE:-	SIGNED:-



CARDTRONICS
UNITED KINGDOM
A division of Cardtronics Europe



new wave
Installations