

DO NOT SCALE EXCEPT FOR PLANNING AND BUILDING REGULATION PURPOSES

GENERAL NOTES

LIGHTING:-
ALL LIGHTING TO BE POSITIONED TO AVOID DIRECT GLARE ON THE EYES OF THE USER AND UNWANTED REFLECTIONS FROM THE SCREEN OR OPERATING FEATURES. GLARE FROM LIGHTING TO BE AVOIDED.

SIGNAGE:-
ALL SIGNAGE TO CONFORM TO BS 8300:2001, SECTIONS 9.2.2 LOCATION & DESIGN OF SIGNS & INFORMATION AND 9.2.3 VISUAL SIGNS.
ALL NEW GLAZING CONFORMS TO BS 6206.
ALL ELECTRICAL WORK CONFORMS TO BS 7671.


IT IS ASSUMED THAT ALL PRELIMINARY WORKS CARRIED OUT / CONTRACTED BY THE SITE OWNER (SHOULD THEY BE REQUIRED BY THE PROJECT) ARE COMPLETED IN ACCORDANCE WITH CURRENT BUILDING REGULATIONS 2010 AND AMENDMENTS THEREAFTER

SITE NOTES


- FLOOR CONSTRUCTION:
CONCRETE
- REMOVE BOARDING AND SECTION OF TIMBER WINDOW FRAME
- INSTALL: WHITE LAMINATE PANEL, PLINTH, ATM AND ILLUMINATED SIGNAGE
- CONNECT TO ELECTRICS PROVIDED BY OTHERS
- REPLACE EURO PROFILE CYLINDERS IN 2 X YOB STOPPER DOORS

WORK TO BE CARRIED OUT BY OTHERS


- BOARD OVER WINDOW FRAME
- ALLOW ACCESS TO ATM ROOM ON DAY OF INSTALL
- INSTALL DEDICATED POWER TO ATM INSTALL LOCATION

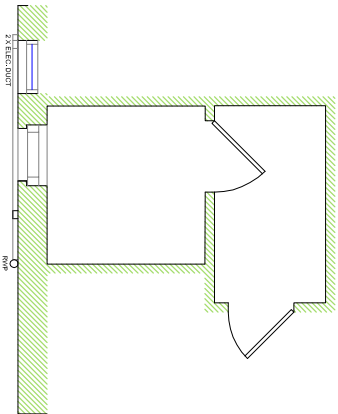


EXISTING (PART) PLAN

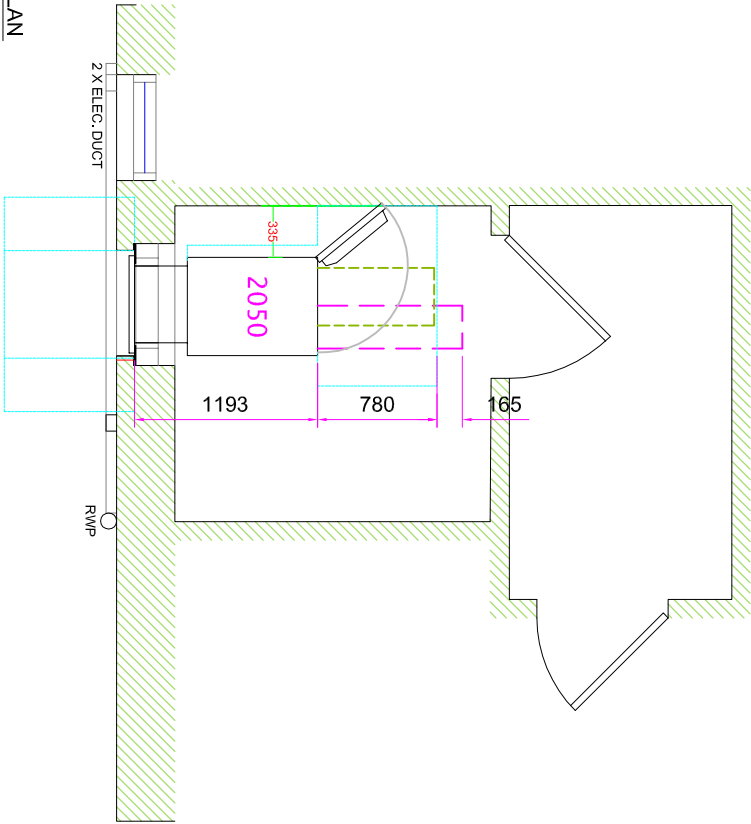


PROPOSED (PART) PLAN

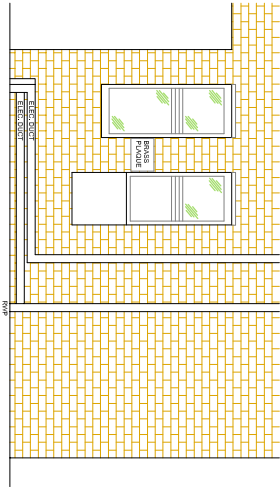


EXISTING ELEVATION

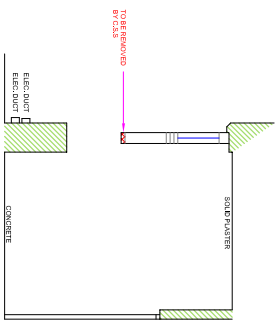

EXISTING SECTION VIEW A-A

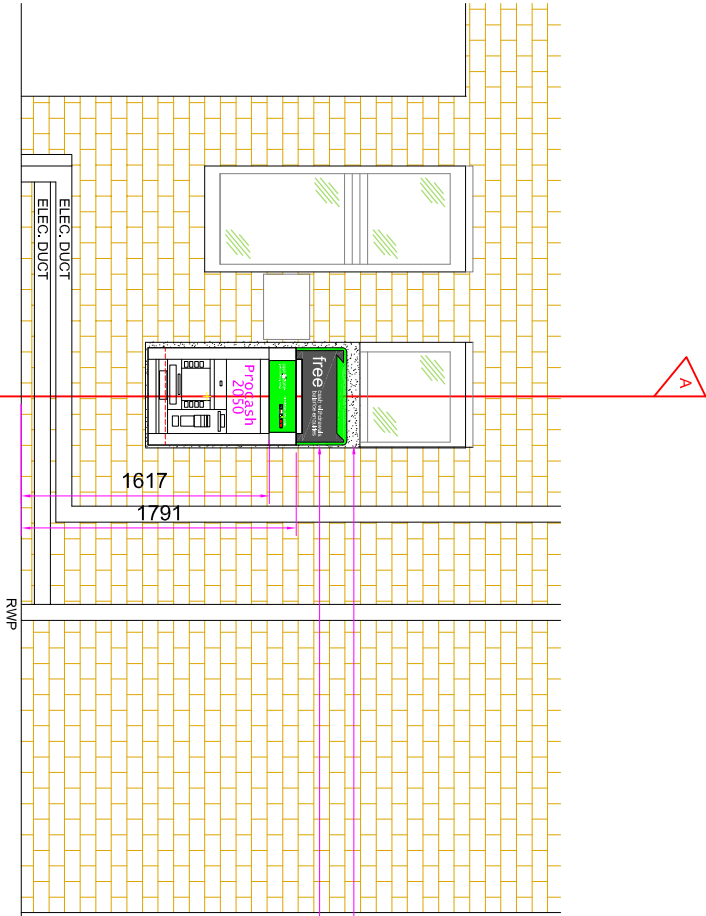

PROPOSED ELEVATION

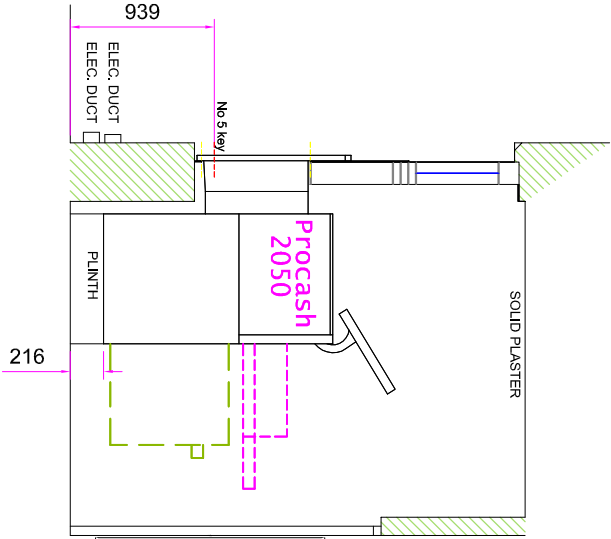

SECTION VIEW A-A

SITE ADDRESS

BOGNOR REGIS STATION
STATION ROAD,
BOGNOR REGIS,
PO21 1QF

TITLE

PROPOSED AUTOMATED TELLER MACHINE (ATM)
INSTALLATION FOR CASHZONE

DRAWN	DATE	SCALE
MAL	17/11/17	VARIOUS @A3
REFRIGS No.	SHEET	REVISION
E021312		01
REVISION	DESCRIPTION	DATE

drawing approval

NAME:-	DATE:-
POSITION:-	SIGNED:-

