



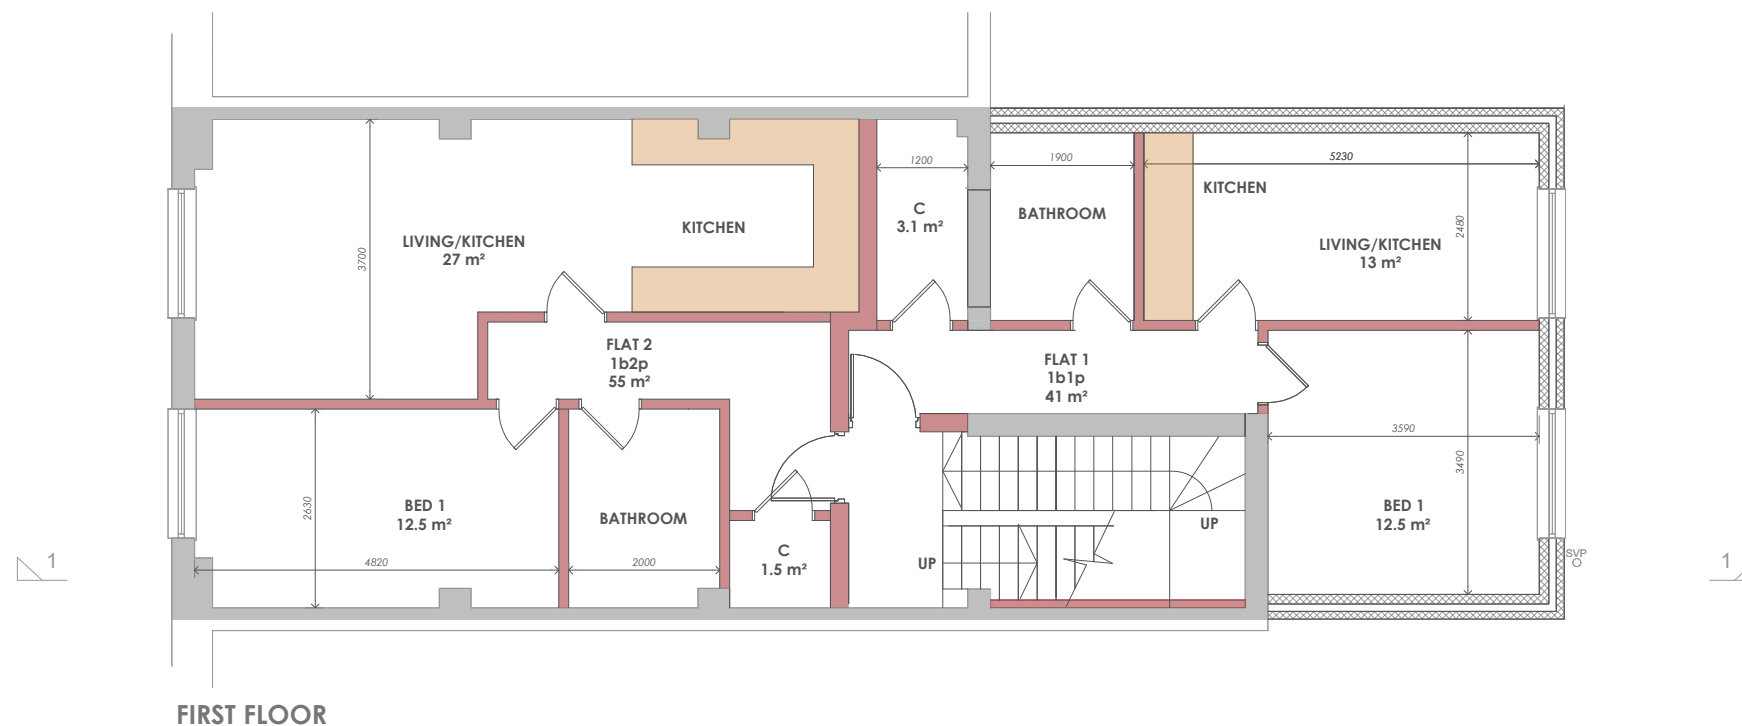

FIRST FLOOR

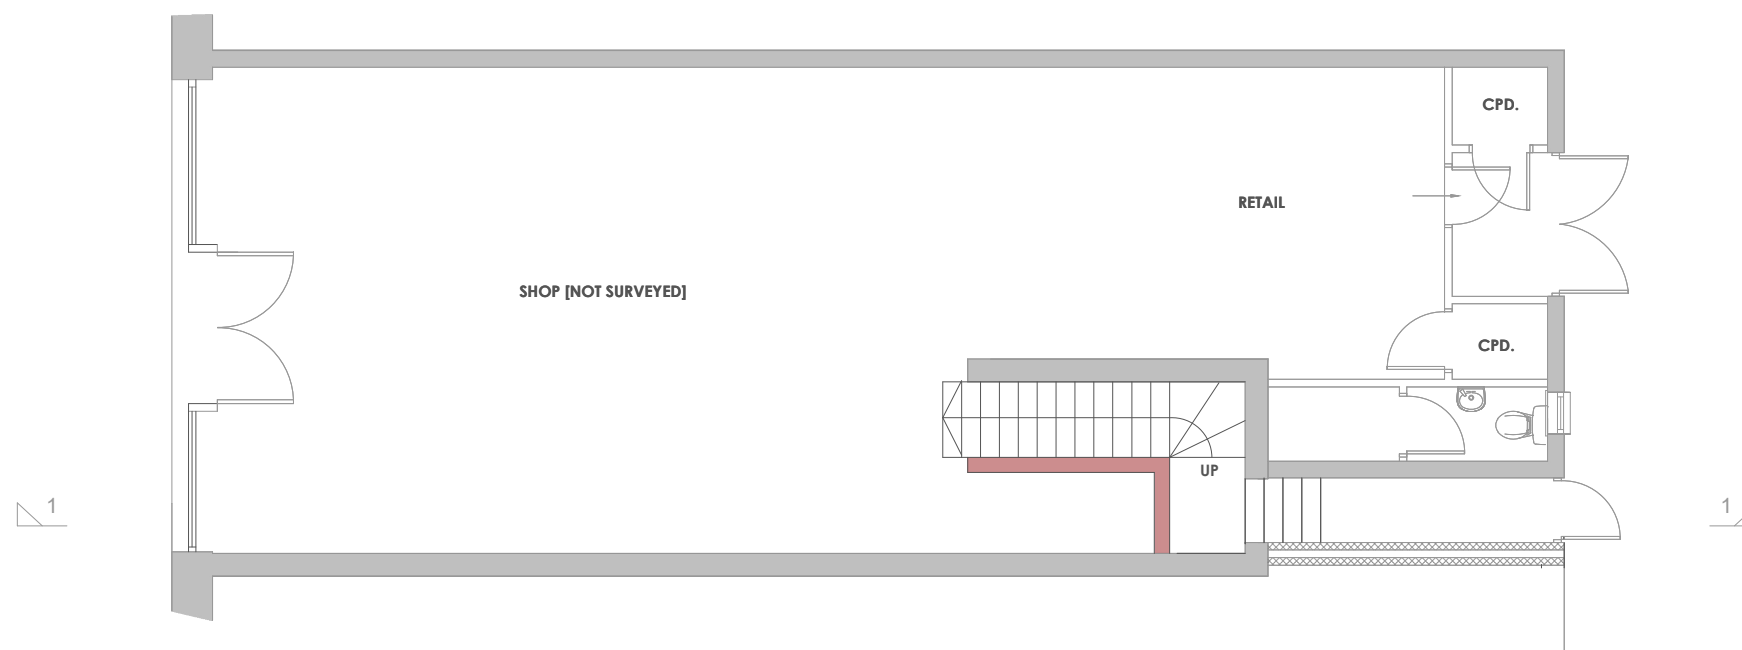

GROUND FLOOR