



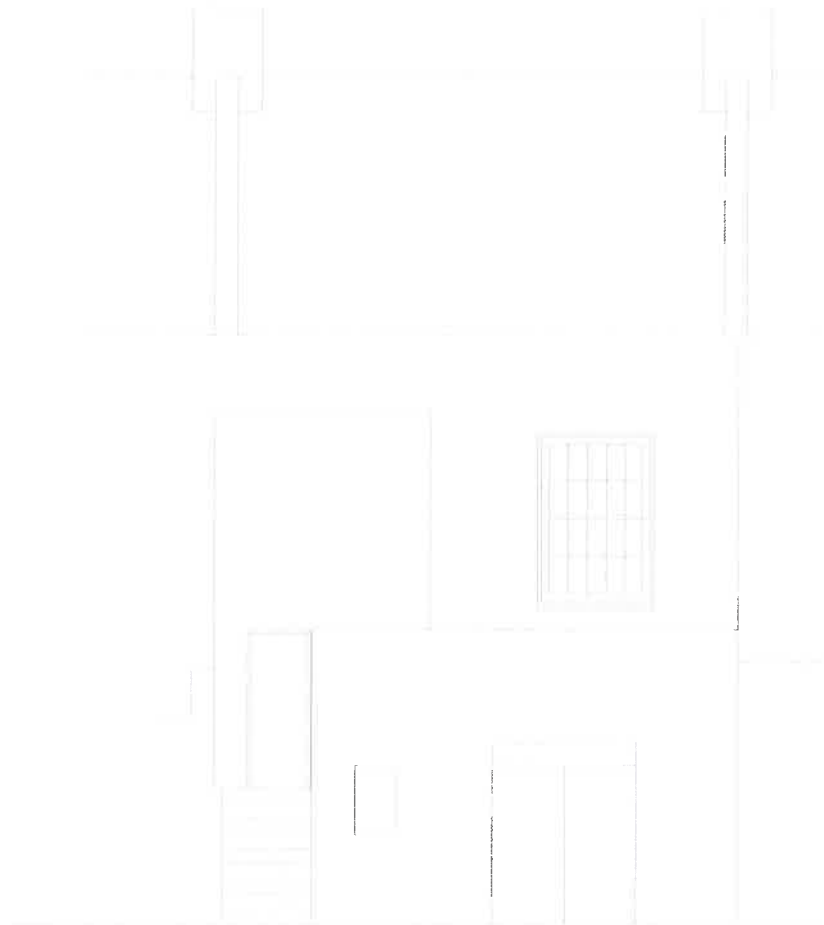

EXISTING REAR ELEVATION

- MATERIAL SCHEDULE**
- 1. BRICK TO MATCH EXISTING
 - 2. DOOR TO MATCH EXISTING
 - 3. DARK GREY GUTTERS
 - 4. FLAT ROOF
 - 5. TILES TO MATCH EXISTING
 - 6. WHITE EAVES
 - 7. UNOPENABLE OBSCURE WINDOW

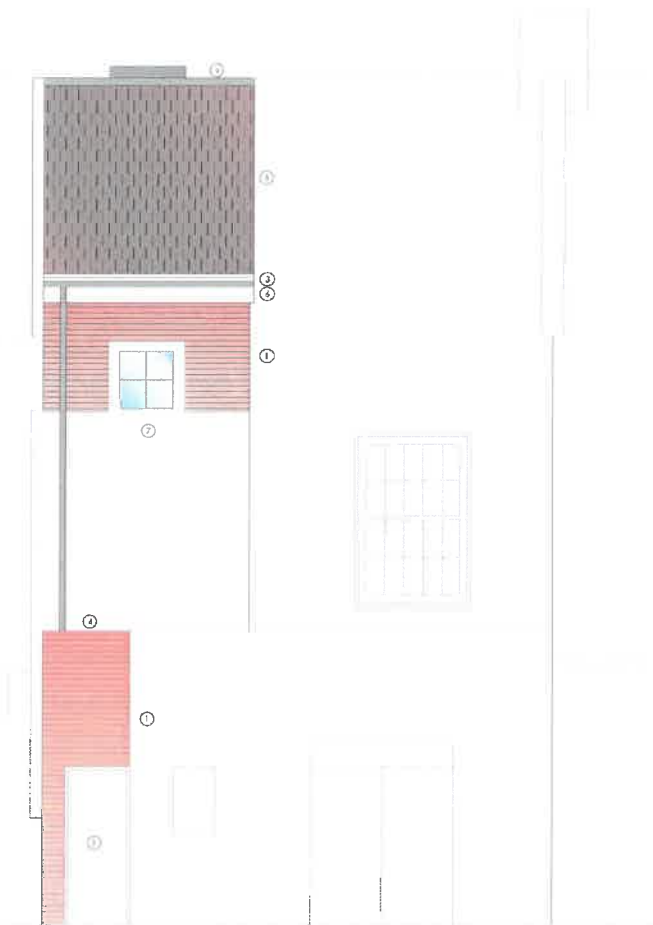

PROPOSED REAR ELEVATION

