



3G / 4G Antenna ID	Existing 3G Bearing
uA1	330°
uB1	90°
uC1	210°

NOTES:

1. ALL DIMENSIONS IN MM UNLESS OTHERWISE NOTED.

100mm

50mm

10mm

VICTORIA ROAD (30mph)
ONE WAY

ELEVATION A

EXISTING DROPPED KERB
C/W TACTILE PAVING

EXISTING 9M LAMP POST

APPROX TREE LEVEL
+8.0m AGL

EXISTING KOMODO CABINET ON CONCRETE BASE

EXISTING 17m HIGH PHASE 5 MONOPOLE ON
ROOT FOUNDATION.

EXISTING SECURE FLEXI CABINET
CONTAINING 3G EQUIPMENT, UCU'S,
TX EQUIPMENT AND DISTRIBUTION
BOARD


EXISTING 1.6M HIGH BRICK
WALL

EXISTING DORSET CABINET
CONTAINING 2G & 4G
EQUIPMENT

GROUND LEVEL ±0.00m

APPROX TREE LEVEL
+8.0m AGL

EXISTING SITE PLAN

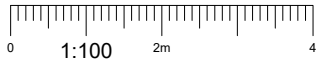

Hutchison 3G UK Limited
Star House, 20 Grenfell Road
Maidenhead, SL6 1EH
Tel: 01628 765 000
Fax: 01628 765 001

H3G Base Station Information line:
0845 6043000
Available 8am-8pm Monday to Friday



Hatfield Business Park
Hatfield
Hertfordshire
AL10 9BW

Tel: 01707 315000
Fax: 01707 319001



Mobile Broadband Network Limited
Sixth Floor, Thames Tower, Station Road, Reading, RG1 1LX

Design Consultant & Principal Contractor:



Unit E, Madison Place, Northampton Road,
Manchester, M40 5AG
Tel: 0161 785 4500 Fax: 0161 785 4501
Web: www.clarke-telecom.com

Site Name:
VICTORIA ROAD/ CHICHESTER ROAD

Site ID:
1060182

Address:
VICTORIA DRIVE
CHICHESTER ROAD
BOGNOR REGIS
WEST SUSSEX
PO22 9LQ

Title:
100 EXISTING SITE PLAN

Project:
H3G UNILATERAL S.W.

Purpose of Issue:
PLANNING

EE Cell ID: 55841	MBNL Cell ID: ARN004	3UK Cell ID: PO0196
----------------------	-------------------------	------------------------

Master Drawing No: 1060182_ARN004_55841_PO0196_M002	Issue: B
--	-------------