

DO NOT SCALE EXCEPT FOR PLANNING AND BUILDING REGULATION PURPOSES

GENERAL NOTES


- LIGHTING:-
ALL LIGHTING TO BE POSITIONED TO AVOID DIRECT GLARE ON THE EYES OF THE USER AND UNWANTED REFLECTIONS FROM THE SCREEN OR OPERATING FEATURES. GLARE FROM LIGHTING TO BE AVOIDED.
- SIGNAGE:-
ALL SIGNAGE TO CONFORM TO BS 8300:2001, SECTIONS 9.2.2 LOCATION & DESIGN OF SIGNS & INFORMATION AND 9.2.3 VISUAL SIGNS.
- ALL NEW GLAZING CONFORMS TO BS 6206.
- ALL ELECTRICAL WORK CONFORMS TO BS 7671.
- IT IS ASSUMED THAT ALL PRELIMINARY WORKS CARRIED OUT / CONTRACTED BY THE SITE OWNER (SHOULD THEY BE REQUIRED BY THE PROJECT) ARE COMPLETED IN ACCORDANCE WITH CURRENT BUILDING REGULATIONS 2010 AND AMENDMENTS THEREAFTER

SITE NOTES


- FLOOR CONSTRUCTION:
CONCRETE
- REMOVE BOARDING AND SECTION OF TIMBER WINDOW FRAME
- INSTALL: WHITE LAMINATE PANEL, PLINTH, ATM AND ILLUMINATED SIGNAGE
- CONNECT TO ELECTRICS PROVIDED BY OTHERS
- REPLACE EURO PROFILE CYLINDERS IN 2 X YOB STOPPER DOORS

WORK TO BE CARRIED OUT BY OTHERS


- BOARD OVER WINDOW FRAME
- ALLOW ACCESS TO ATM ROOM ON DAY OF INSTALL
- INSTALL DEDICATED POWER TO ATM INSTALL LOCATION

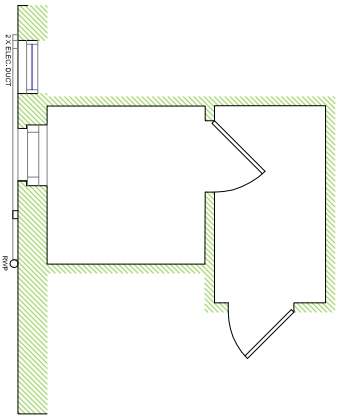


EXISTING (PART) PLAN

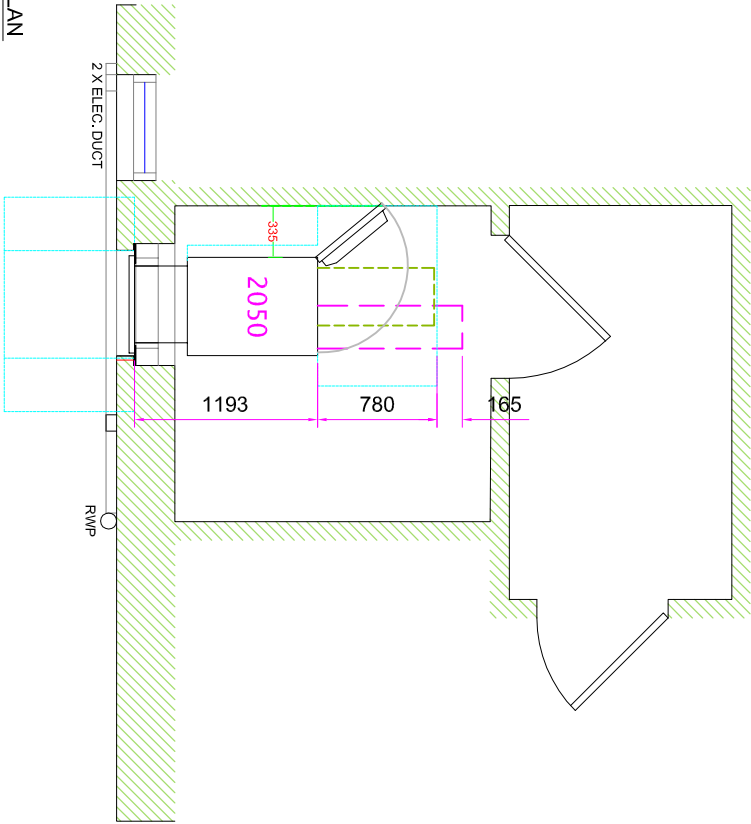


PROPOSED (PART) PLAN

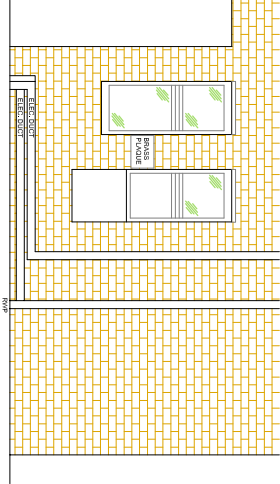


EXISTING ELEVATION

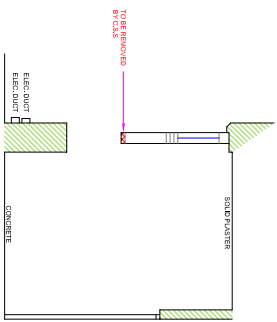

EXISTING SECTION VIEW A-A

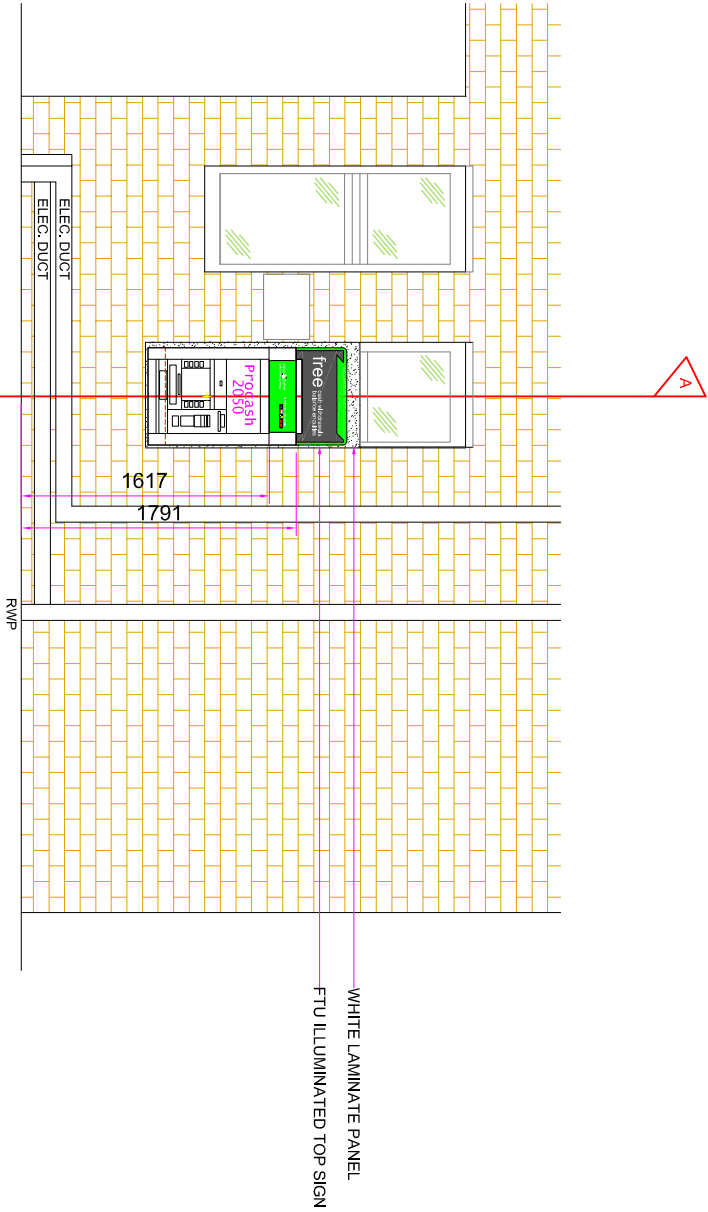

PROPOSED ELEVATION

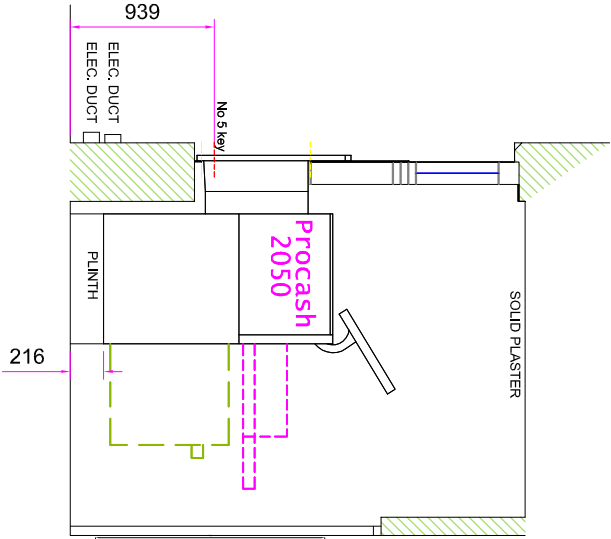

SECTION VIEW A-A



SITE ADDRESS BOGNOR REGIS STATION STATION ROAD, BOGNOR REGIS, PO21 1QF	TITLE PROPOSED AUTOMATED TELLER MACHINE (ATM) INSTALLATION FOR CASHZONE		drawing approval	
	DRAWN MAL	DATE 17/11/17	SCALE VARIOUS @A3	NAME:-
	REFRIG No. E021312	SHEET	REVISION	POSITION:-
				APPROVED:-
REVISION DESCRIPTION			DATE	SIGNED:-