

DO NOT SCALE EXCEPT FOR PLANNING AND BUILDING REGULATION PURPOSES

GENERAL NOTES

LIGHTING :-
ALL LIGHTING TO BE POSITIONED TO AVOID DIRECT GLARE ON THE EYES OF THE USER AND UNWANTED REFLECTIONS FROM THE SCREEN OR OPERATING FEATURES. GLARE FROM LIGHTING TO BE AVOIDED.

SIGNAGE :- ALL SIGNAGE TO CONFORM TO BS 8300:2001 SECTIONS 9.2.2 LOCATION & DESIGN OF SIGNS & INFORMATION AND 9.2.3 VISUAL SIGNS.
ALL NEW GLAZING CONFORMS TO BS 6206.
ALL ELECTRICAL WORK CONFORMS TO BS 7671.

IT IS ASSUMED THAT ALL PRELIMINARY WORKS CARRIED OUT / CONTRACTED BY THE SITE OWNER (SHOULD THEY BE REQUIRED BY THE PROJECT) ARE COMPLETED IN ACCORDANCE WITH CURRENT BUILDING REGULATIONS 2010 AND AMENDMENTS THEREAFTER

SITE NOTES

FLOOR CONSTRUCTION:
CONCRETE

REMOVE BOARDING AND SECTION OF TIMBER WINDOW FRAME


INSTALL: WHITE LAMINATE PANEL, PLINTH, ATM AND ILLUMINATED SIGNAGE

CONNECT TO ELECTRICS PROVIDED BY OTHERS


REPLACE EURO PROFILE CYLINDERS IN 2 X YOB STOPPER DOORS

WORK TO BE CARRIED OUT BY OTHERS


BOARD OVER WINDOW FRAME
ALLOW ACCESS TO ATM ROOM ON DAY OF INSTALL
INSTALL DEDICATED POWER TO ATM INSTALL LOCATION

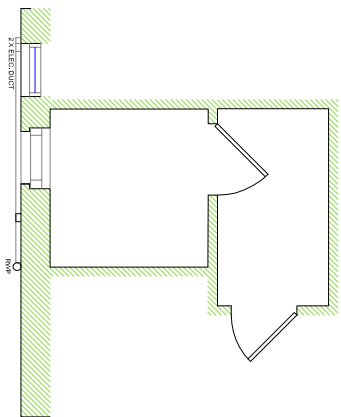



EXISTING (PART) PLAN

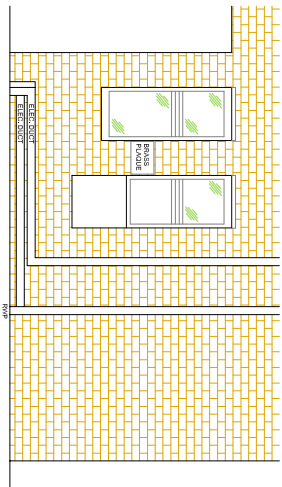


EXISTING ELEVATION

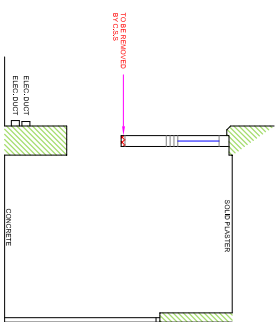


EXISTING SECTION VIEW A-A

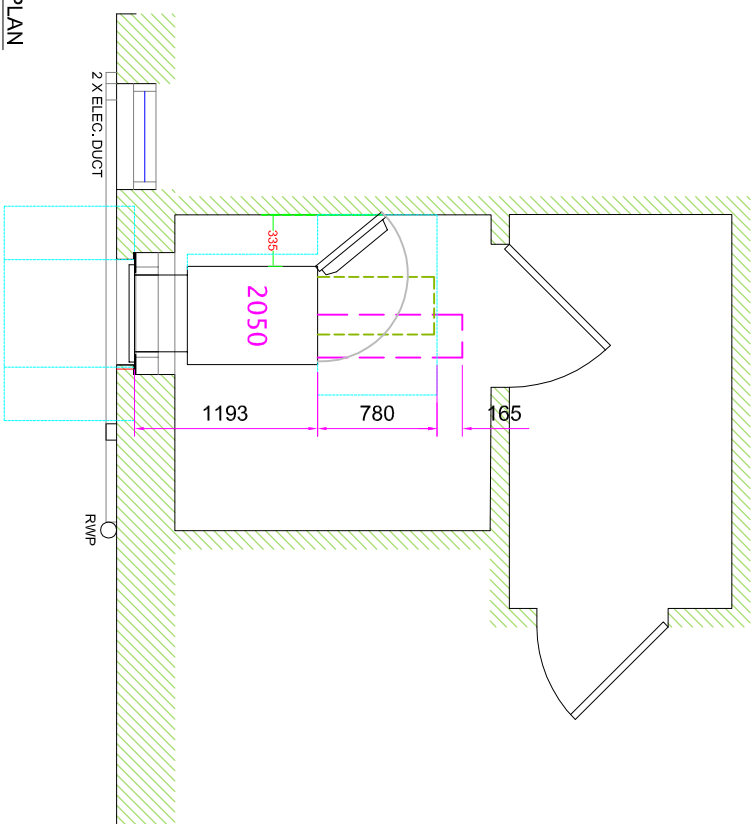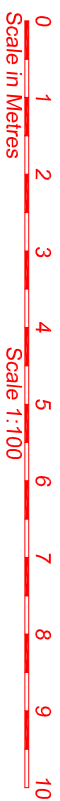

PROPOSED (PART) PLAN

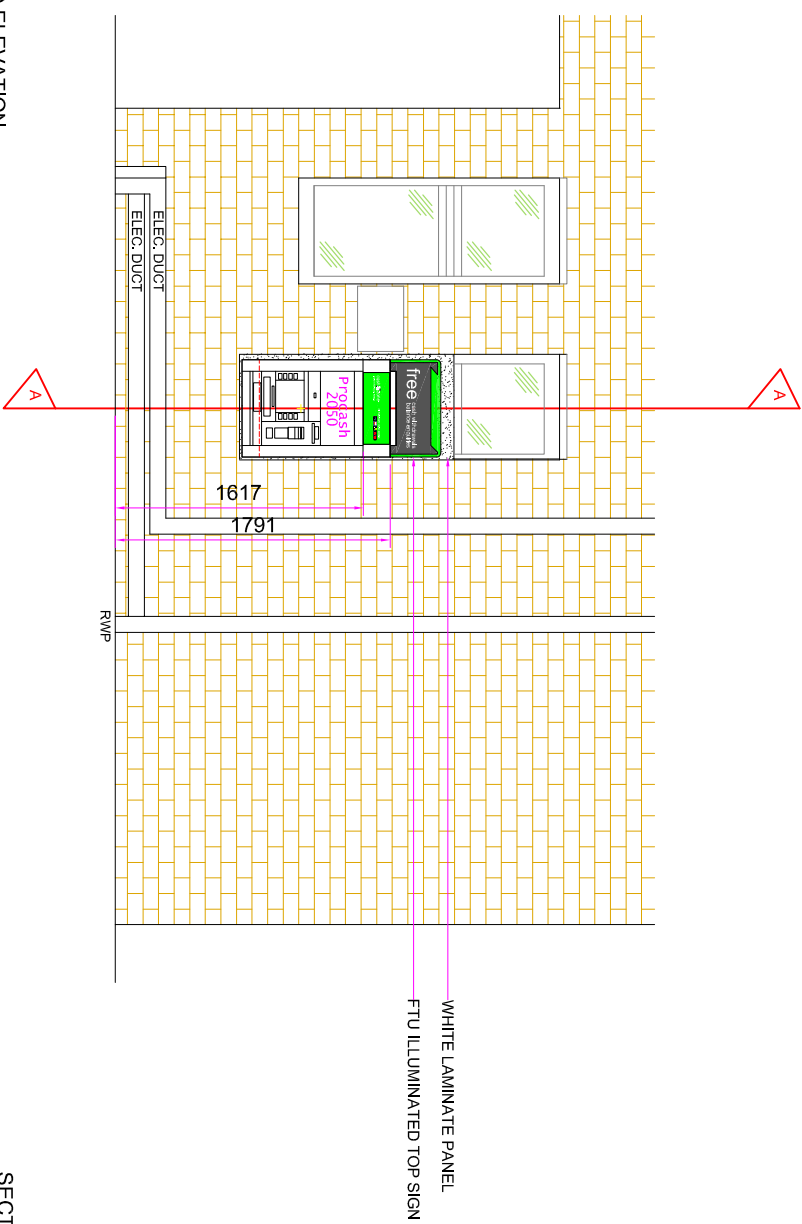

PROPOSED ELEVATION

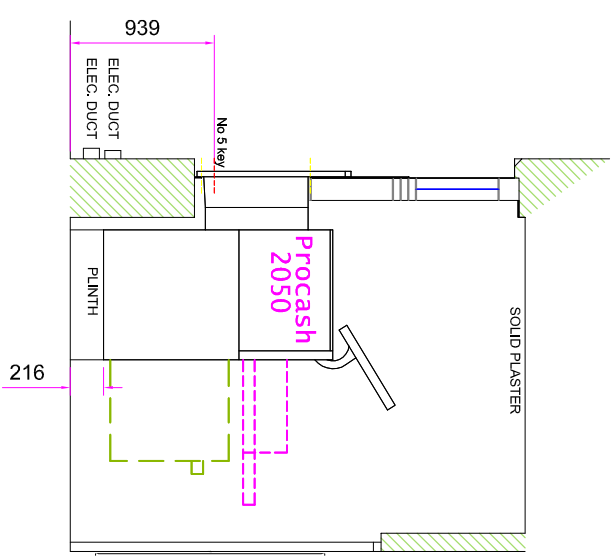

SECTION VIEW A-A

SITE ADDRESS																			
BOGNOR REGIS STATION STATION ROAD, BOGNOR REGIS, PO21 1QF																			
TITLE		PROPOSED AUTOMATED TELLER MACHINE (ATM) INSTALLATION FOR CASHZONE			04														
					03														
					02														
DRAWN MAL	DATE 17/11/17	SCALE VARIOUS @A3																	
REVISIONS NO. E021312	SHEET	REVISION	01																
REVISION			DESCRIPTION		DATE		BY												
drawing approval																			
										NAME:-									
										POSITION:-					APPROVED:-				
										DATE:-					SIGNED:-				
 CARDTRONICS Service Solutions																			
BR/241/18/A																			