

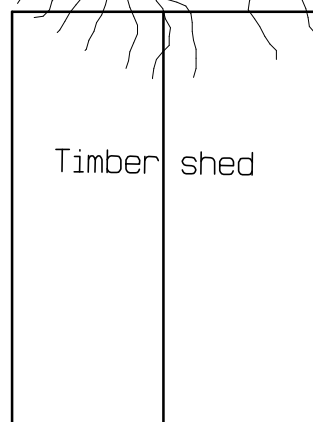
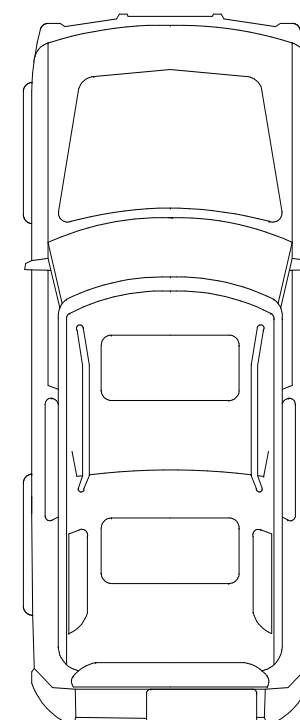


NOTE
Existing Beech tree cut down as declared rotten - Arun D C
advised / approved
3No Sycamore's to side of proposed extension
also with permitted removal

3No Sycamore trees removed this side beyond embankment

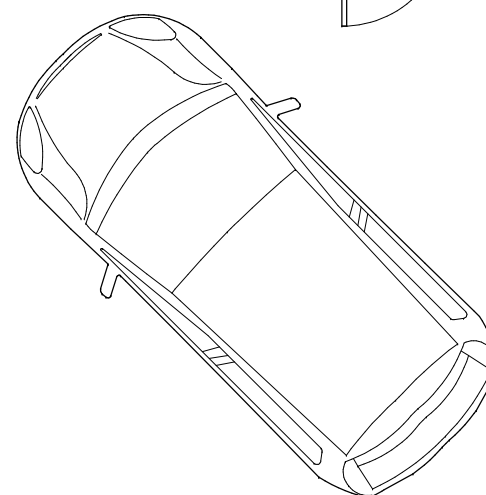

Open storage area

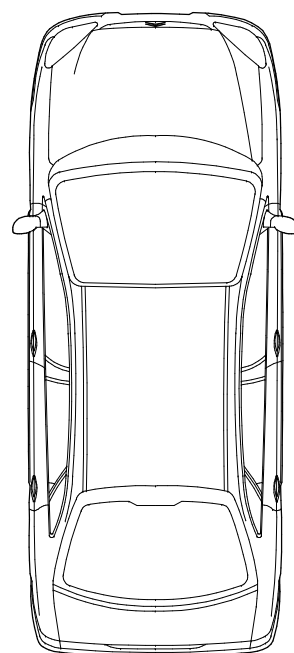

WC

Office

Covered Passageway

Pavement

Pavement



All dimensions should be checked on site
and not taken or scaled from the drawing

Project
PROPOSED EXTENSION MOTOR SERVICE
/ REPAIR GARAGE -
D & D MOTORS LTD
@ BERSTED STREET
BOGNOR REGIS PO22 9QF

Title
EXISTING GROUND FLOOR PLAN

Client
MR DAVE DEADMAN

Drawn by	Richard Hollands
	GROVE DESIGN UK
Date	August 2018
Scale	1 : 50 @ A3
Drawing No	18-08-GD-211-01A
Amendments	(A) Plan App issue