


NOTES


ROOF - Plain tiles to pitched roof.

WALLS - Mixture of face brick with Marley Eternit Cedral Weatherboard (sand colour) above and some painted render.


WINDOWS/DOORS - White PVC framed double glazed units.

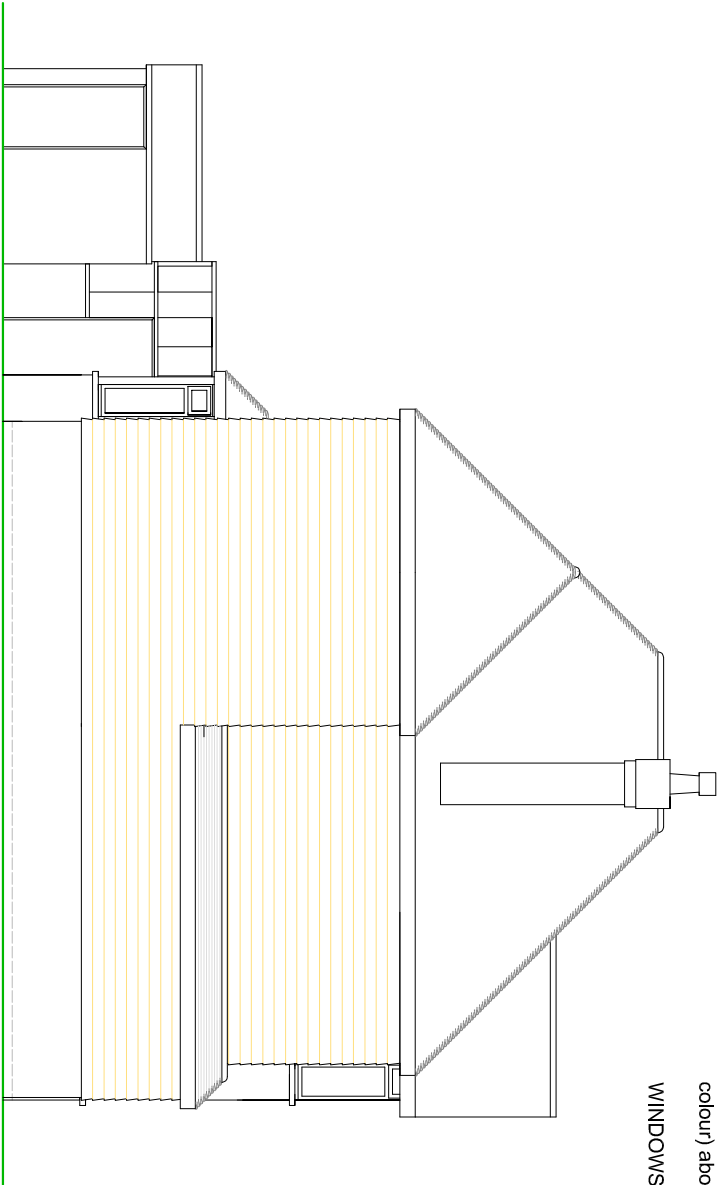


SIDE ELEVATION

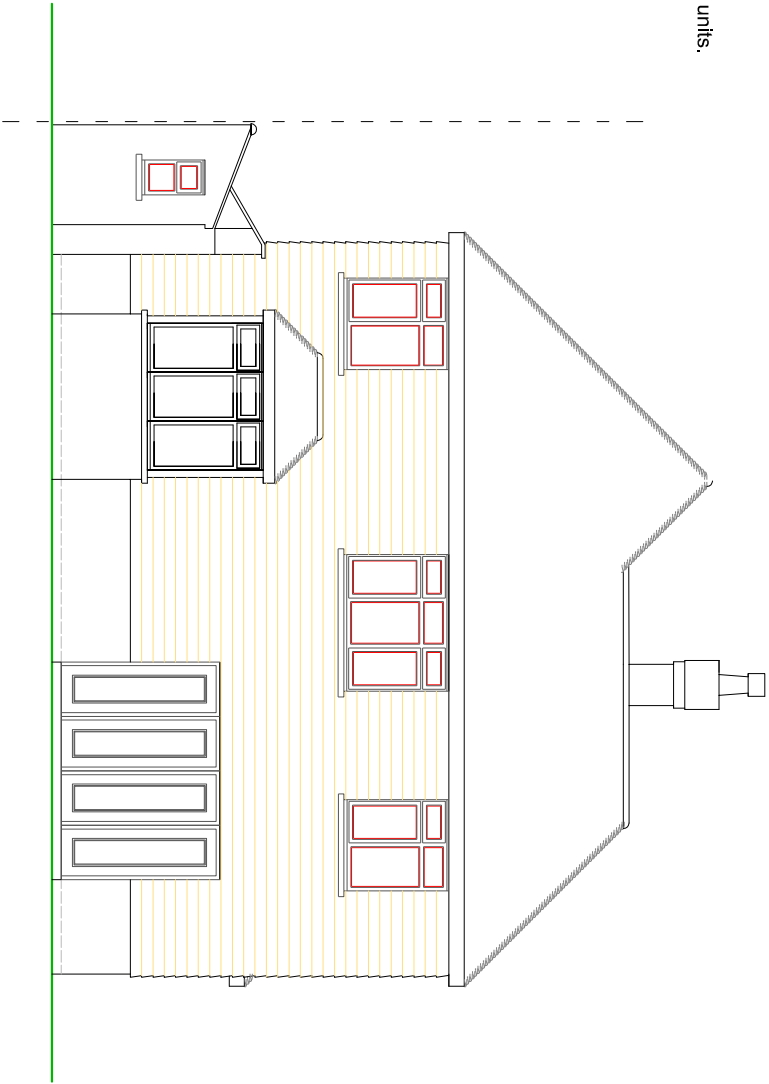

REAR ELEVATION

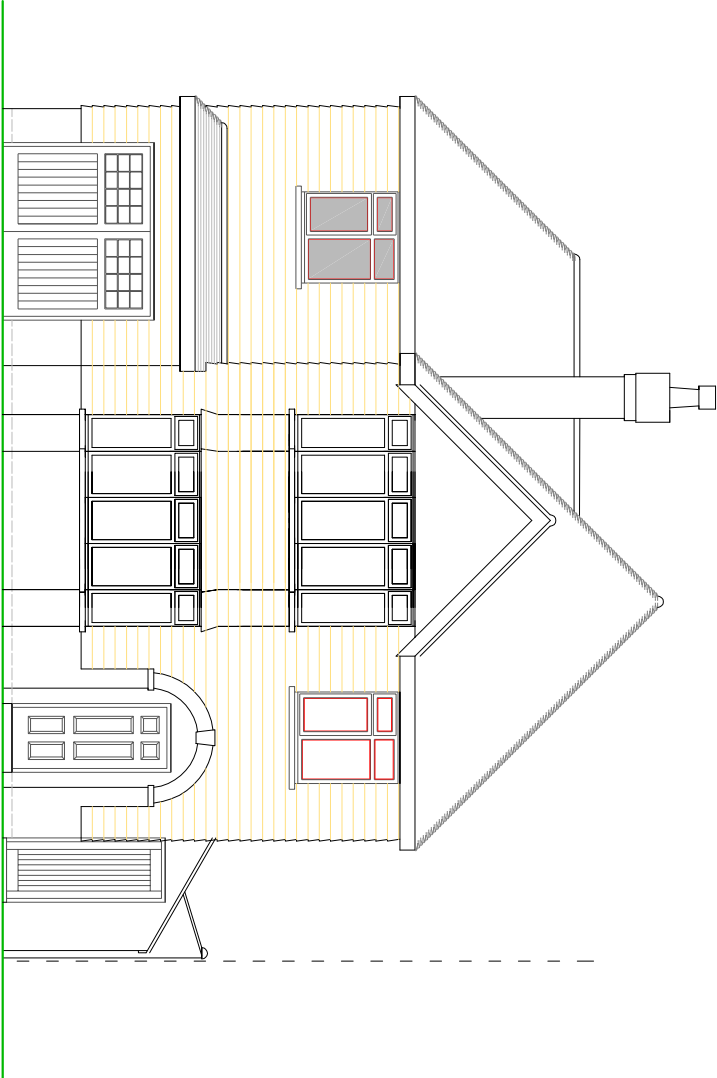

FRONT ELEVATION

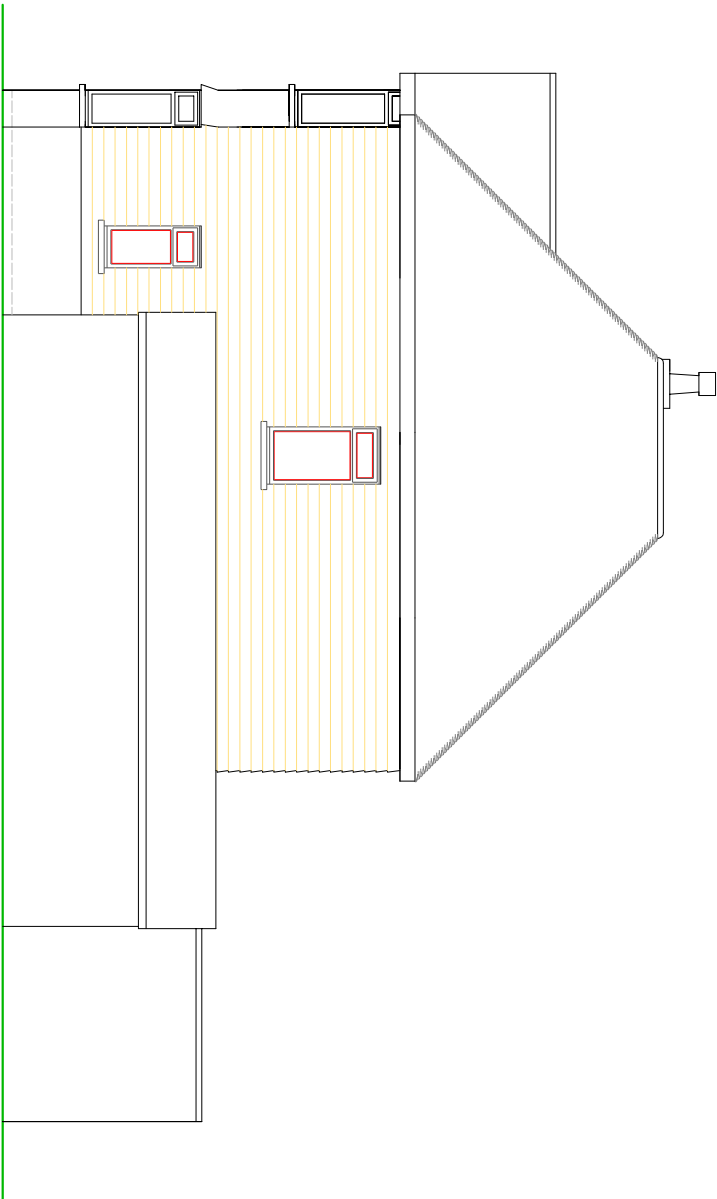

SIDE ELEVATION

SCALE



PROPOSED ELEVATIONS

SUSSEX BUILDING CONSULTANCY LIMITED

29 HILLSBORO ROAD,
BOGNOR REGIS, WEST SUSSEX.

SCALE - 1/100 REV - A DATE - 06/10/2014



LABC

partner

3 NORTHGATE ROAD
BOGNOR REGIS
PO21 5LZ
TEL - (01243) 861379