

GARAGE

KITCHEN

HALL

WC

SITTING

BSOP
400

REMOVE & RE-FIT CLADDING
FRAME OUT 160mm

BUILD OVER ELECTRIC
CABLE

REMOVE BAY ROOF ONLY -
LEAVE CEILING

RWDP


RWDP

4160 O/A UNIT PROJECTION

440
820
330
820
330
980
440

600
758
1604
758
440

440 758 758 330 330 1518 330 330 440
6750 O/A UNIT WIDTH

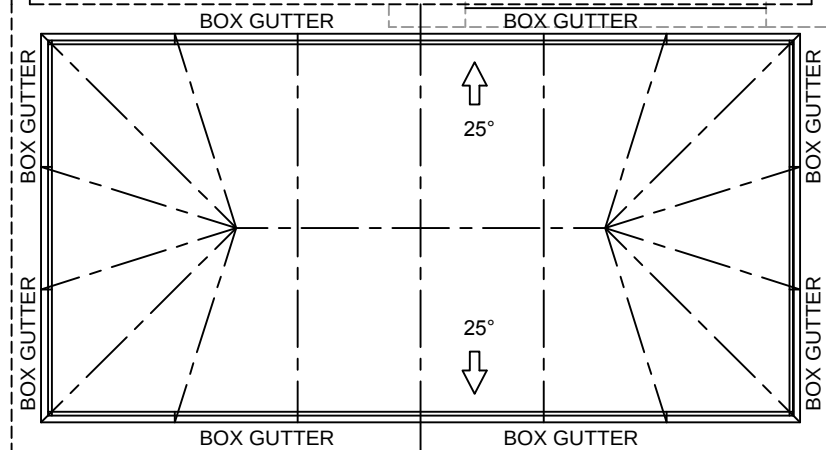

TOTAL DOORS WALKTHROUGH
=1364mm (APPROX)
PRIMARY DOOR WALKTHROUGH
=647mm (APPROX)

Product Specification:

Roof:

Roof product: WHITE KNIGHT
Roof colour: WHITE (RAL.....)
Roof glazing: GLASS
Roof spacer colour: BLACK
Roof vents: N/A
Finial type: BALL
Cresting type: TILE
Conservaflash: N/A
Muntin bars:
Box gutter size N/A
Box gutter support: N/A

Frames/Doors:

Product: WHITE KNIGHT
Colour: COLOUR (RAL.....)
Glazing: ULTRA 2 LOW
Spacer colour: CLEARLINE
Obscure glazing: N/A

Doors:

01no. double doors (Opening out)
Handle colour: CHROME
Hinge colour: CHROME
Threshold: 53mm (LOW)

Frames:

08no. Top hung vents
Handle colour: CHROME

Other:

Window boards: WHITE
Basewall height: 600(mm)

4 3 2 1 0 1:50 Scale Bar 1:100 0 1 2 3 4 5 6 7 8 9 10

Aspect 2

Drawing title:

Proposed Plan

Revisions

(Starting from bottom)

Customer Approval

Contract No.:

099-82909

Page 4 of 8

Proposed:
At:

TRADITIONAL ORGANERY
194 ALDWICK ROAD
BOGNOR REGIS
WEST SUSSEX
PO21 2YQ

For:

MRS POTTLE

Drawers initials:

CK

Scale:

1:50

Date:

31-07-14

Rev. Date

Description

Initials

Signed.....

Dated.....



National Administration

Telephone: 0845 437 3600
Facsimile: 01603 480101