



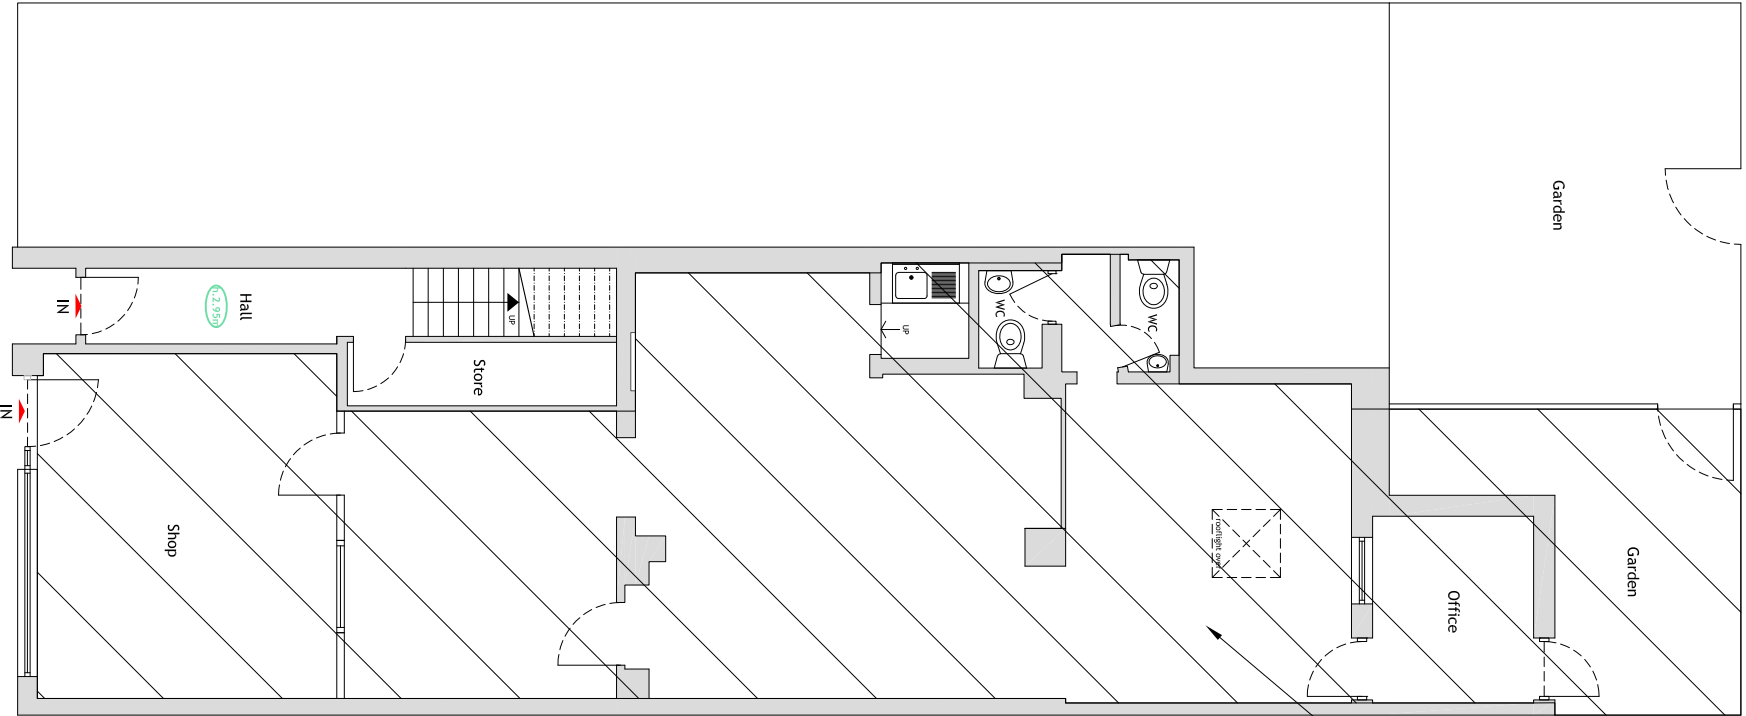

Ground floor shop not
part of application

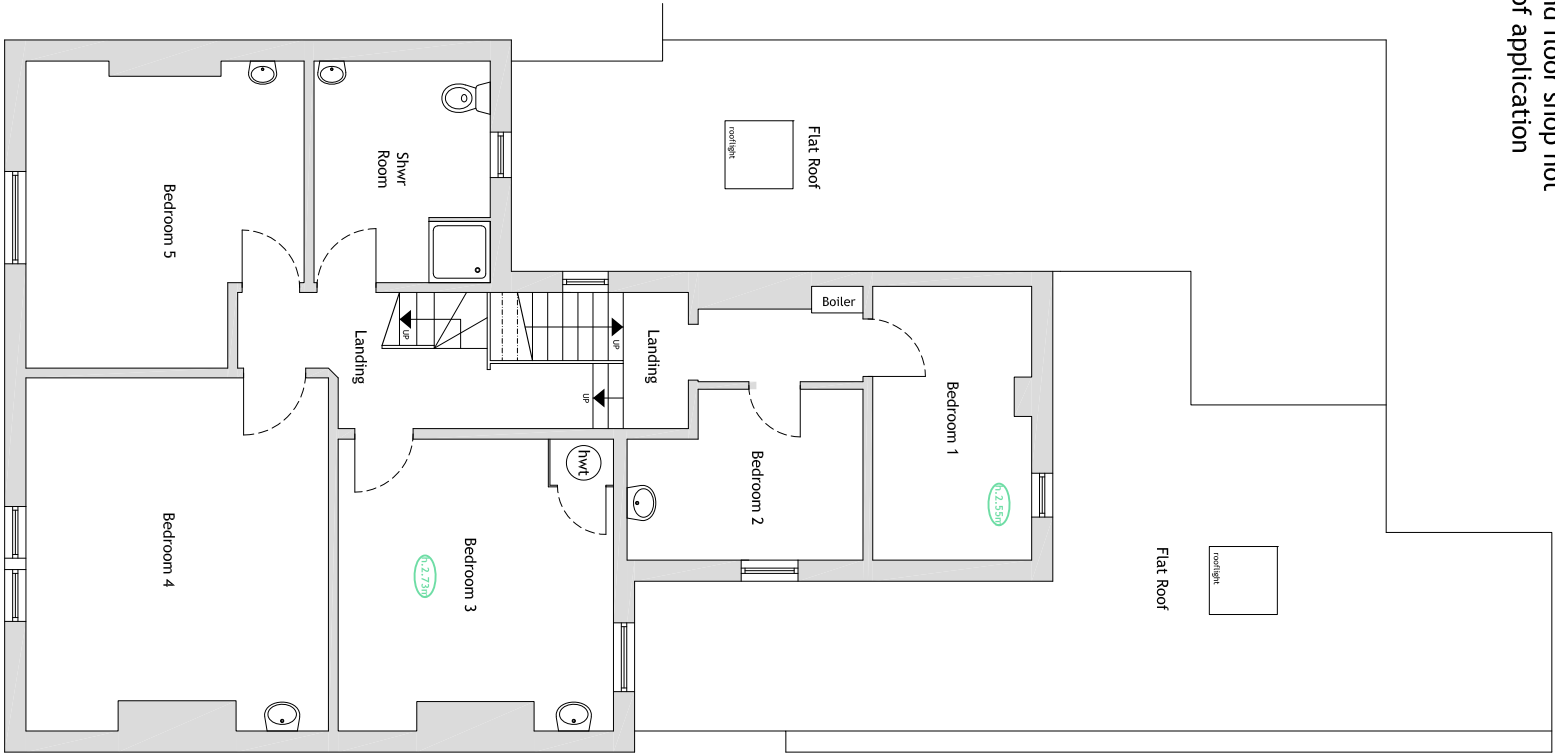

+00 Ground Floor Plan 1:100

+01 First Floor Plan 1:100

Printing Notes - This document is A3 Size
To print this document accurately to the
intended scale, ensure that print settings
are set to 'Actual Size' or 'No scaling'
Do not print 'Fit to page'
Drawings not for construction

A3
page



Scale in Metres 1:100
0 1 2 3 4 5



Telephone 01273 271 250 Mobile 07811 270 338
info@brightonleaseplans.co.uk - www.brightonleaseplans.co.uk
Brighton Lease Plans is a trading name of Brighton Creative Ltd

address

29a Station Rd
Bognor Regis
PO21 1QD

title

Existing Plans

client

JP Capital Ltd

date

April 2019

draw. no.

18-B67-10

scale

as shown@A3

revision.

A