



+PR Proposed Layout

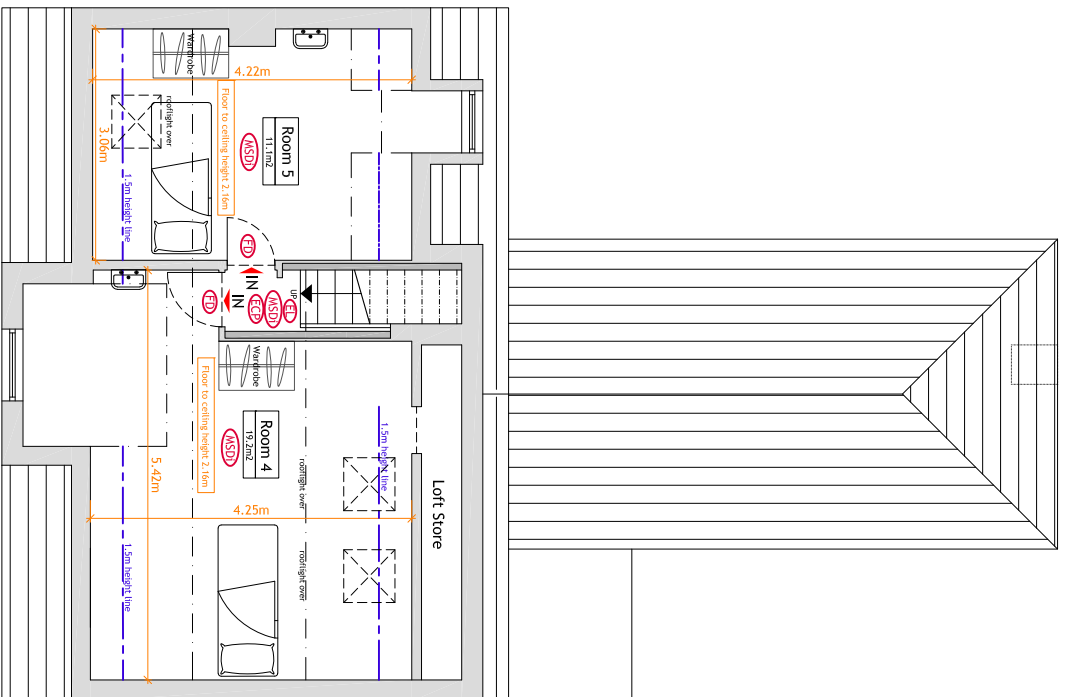

+02 Second Floor Plan 1:100

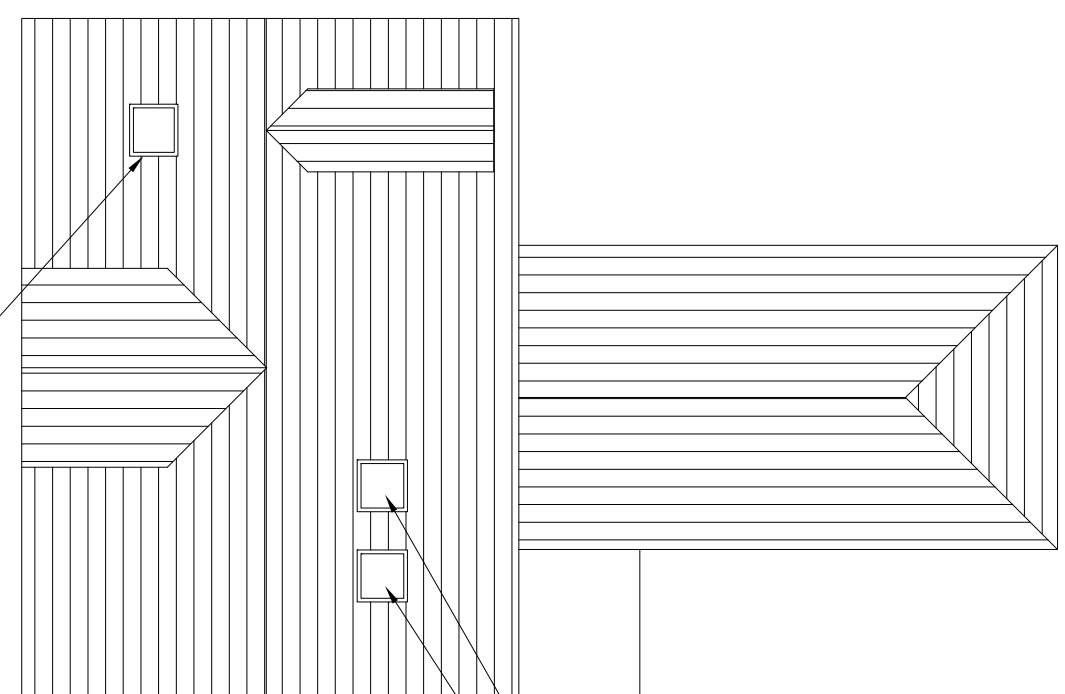

+03 Roof Plan 1:100

Proposed rooflights

Proposed rooflight

Printing Notes - This document is A3 Size
To print this document accurately to the
intended scale, ensure that print settings
are set to 'Actual Size' or 'No scaling'
Do not print 'Fit to page'
Drawings not for construction

page 3



Scale in Metres 1:100



Telephone 01273 271 250 Mobile 07811 270 338
info@brightonleasplans.co.uk - www.brightonleasplans.co.uk

address

29a Station Rd
Bognor Regis
PO21 1QD

title

client

Proposed Plans

JP Capital Ltd

date

July 2019

drq. no.

18-B67-21

scale

as shown@A3

revision.

A