



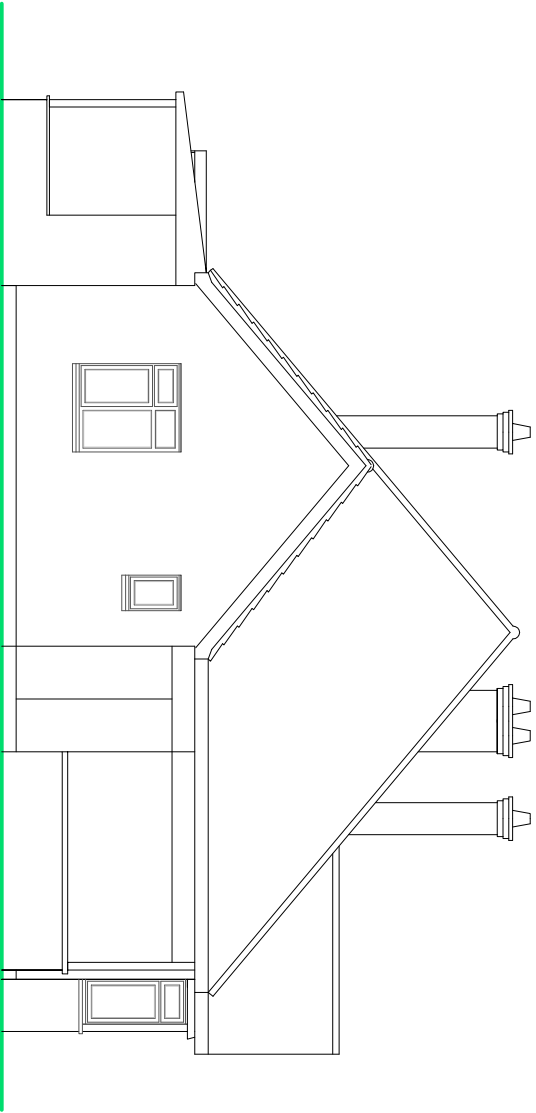

SIDE ELEVATION

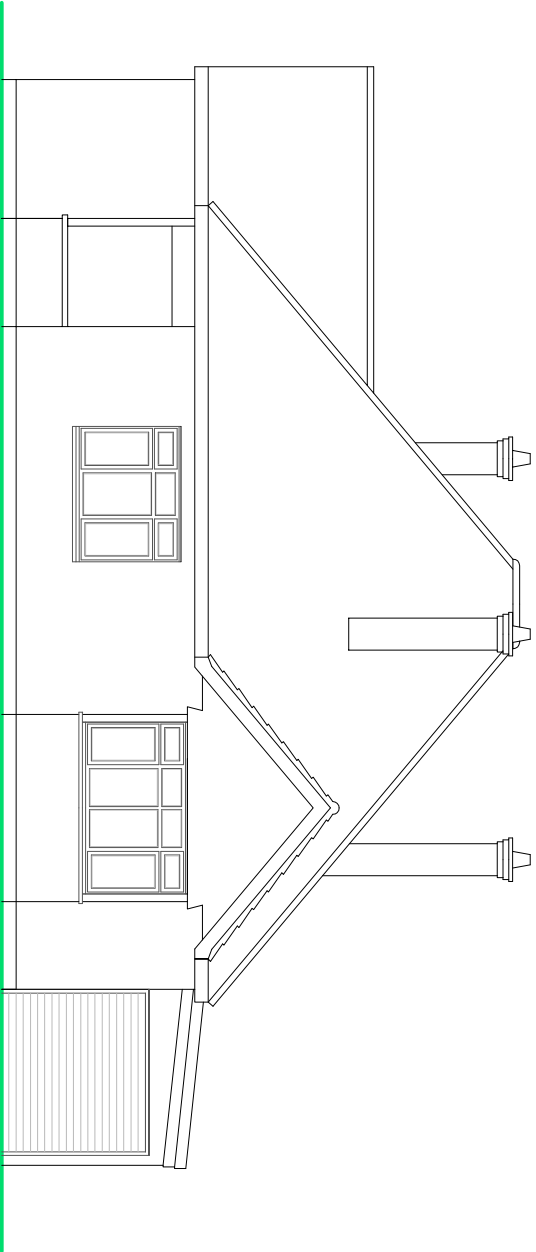


FRONT ELEVATION

NOTES


ROOF - Plain concrete tiles to pitched roof.

WALLS - Mixture of painted textured render with some PVC cladding.

WINDOWS/DOORS - White framed PVC double glazed units.

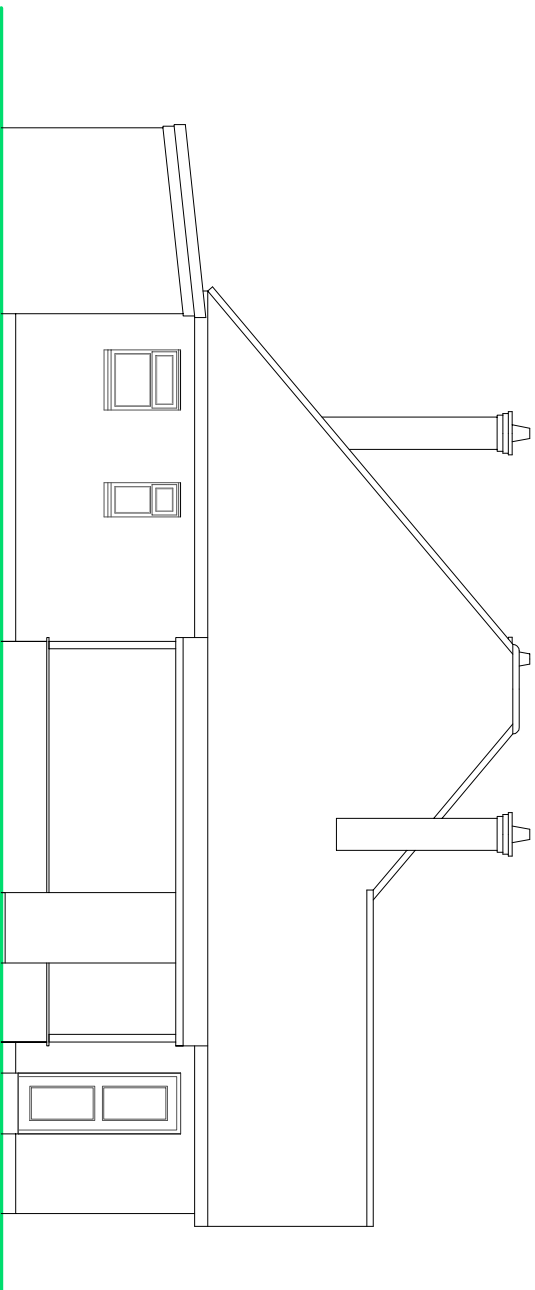


REAR ELEVATION

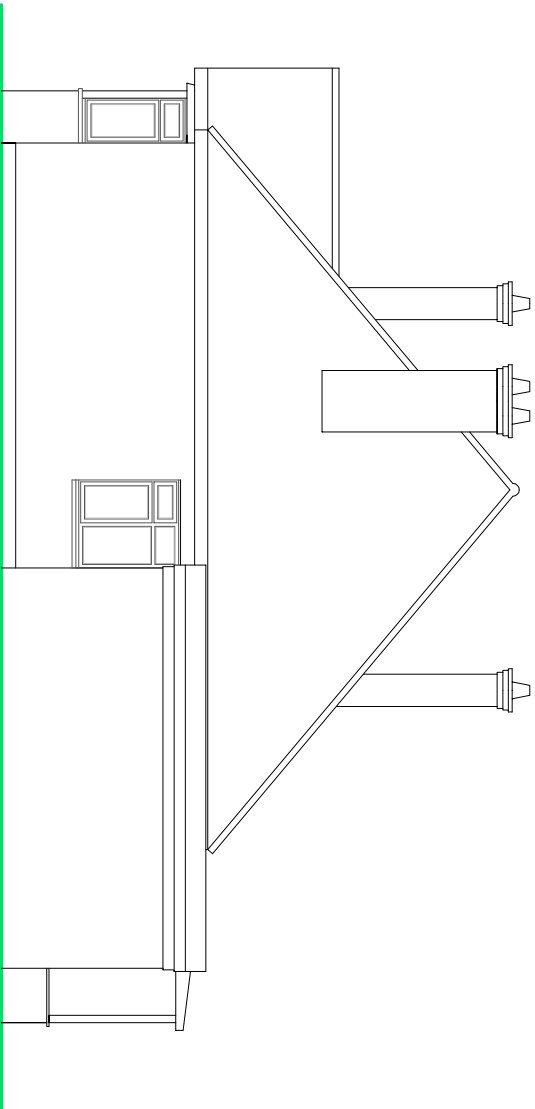

SIDE ELEVATION

SCALE

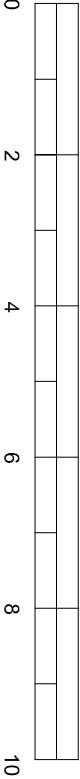

METRES

EXISTING ELEVATIONS

SUSSEX BUILDING CONSULTANCY LIMITED

9 WAVERLEY ROAD,
BOGNOR REGIS, WEST SUSSEX.

SCALE - 1/100 REV - DATE - 24/09/2020



partner
LABC
3 HARRIS ROAD
BOGNOR REGIS
PO21 5LZ
TEL - (01243) 865379