



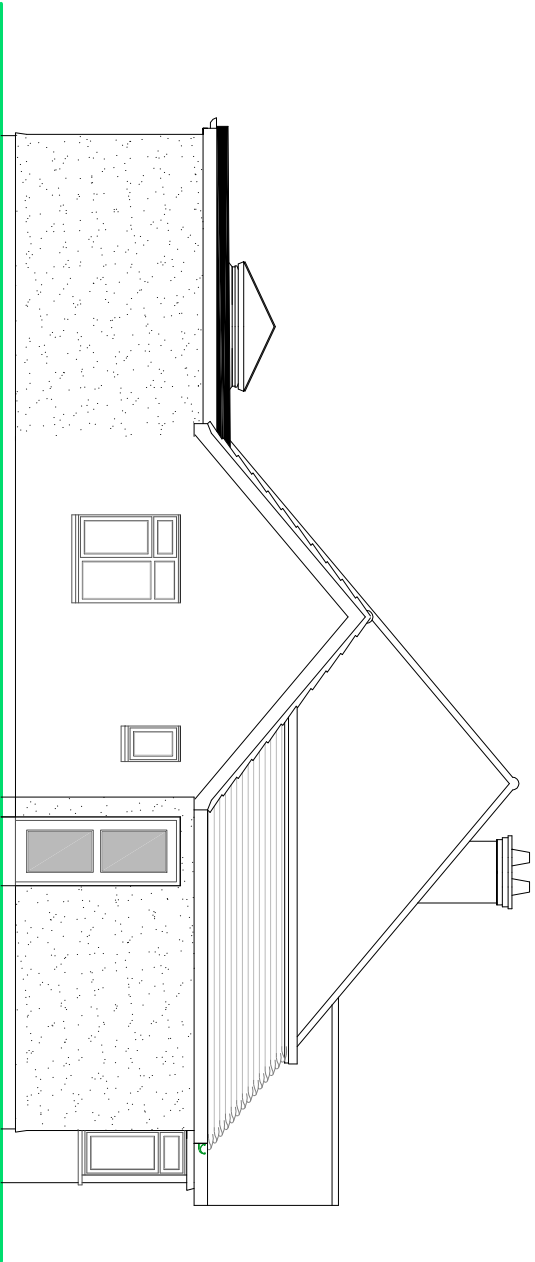

SIDE ELEVATION

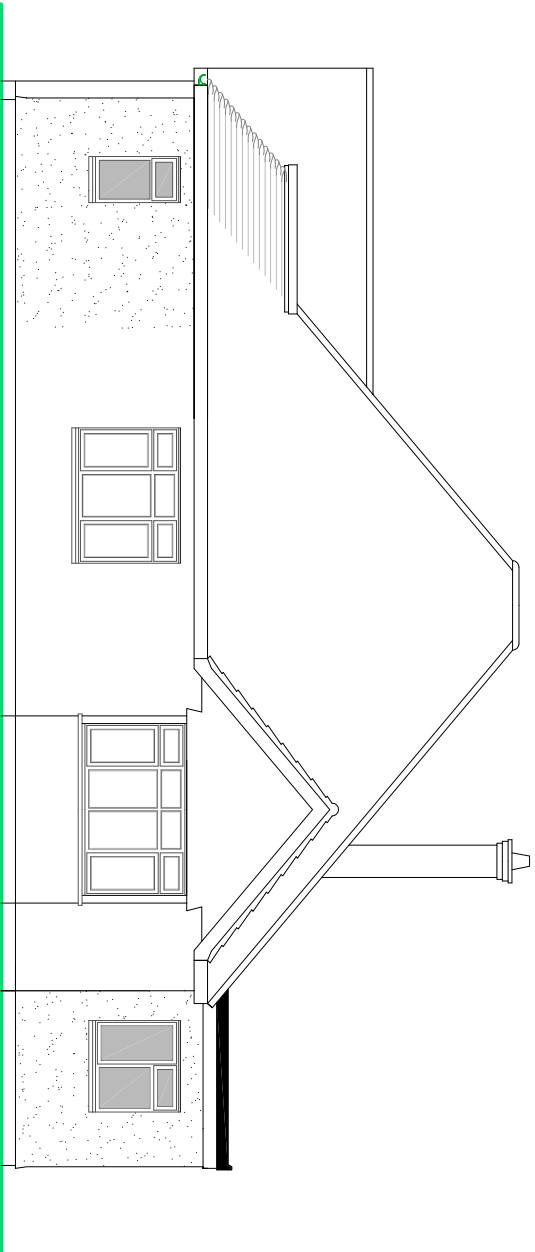


FRONT ELEVATION

NOTES


ROOF - Plain concrete tiles to false pitched roof, GRP flat roof covering elsewhere.

WALLS - Painted textured render to match existing.


WINDOWS/DOORS - White framed PVC double glazed units.

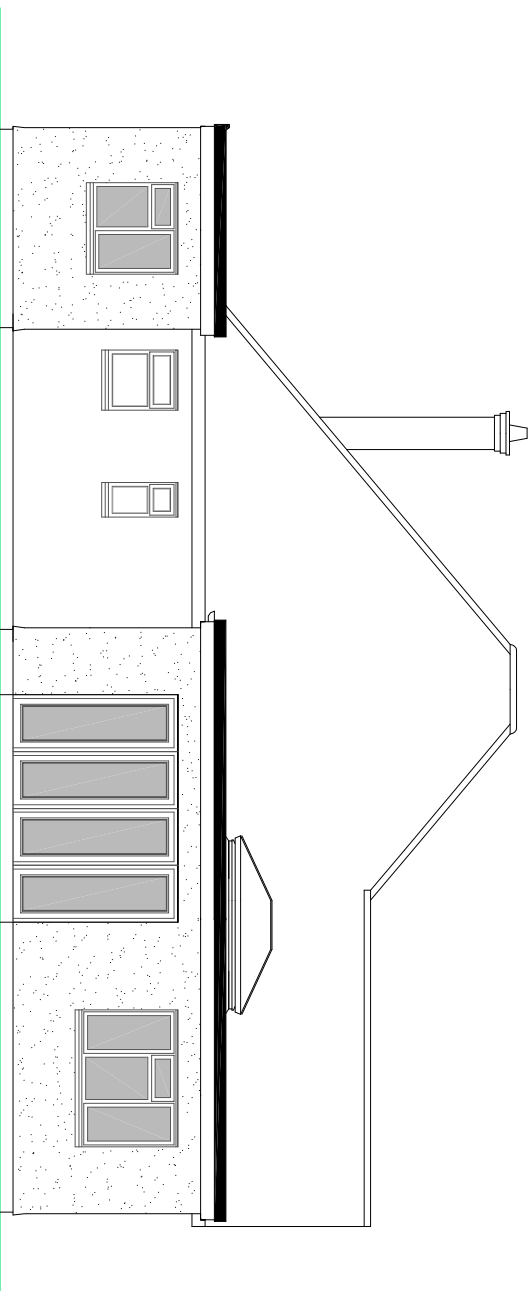

REAR ELEVATION

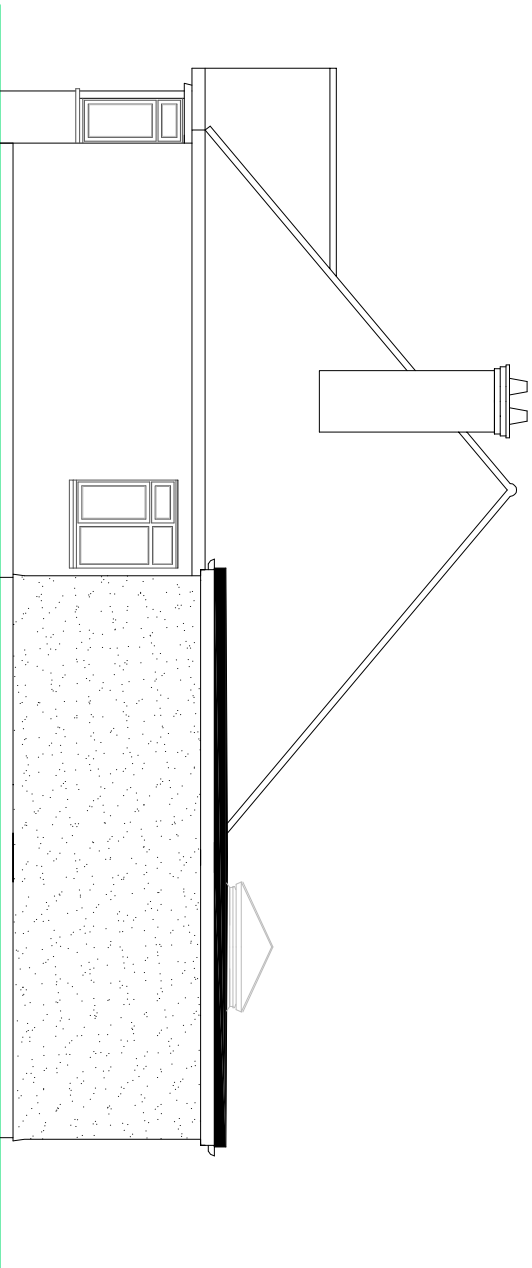

SIDE ELEVATION

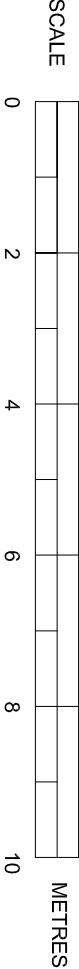

PROPOSED ELEVATIONS

SUSSEX BUILDING CONSULTANCY LIMITED

9 WAVERLEY ROAD,
BOGNOR REGIS, WEST SUSSEX.

SCALE - 1/100 REV - DATE - 16/10/2020

LABC
partner
3 NORTHGATE ROAD
BOGNOR REGIS
PO21 3LZ
TEL - (01243) 961379