



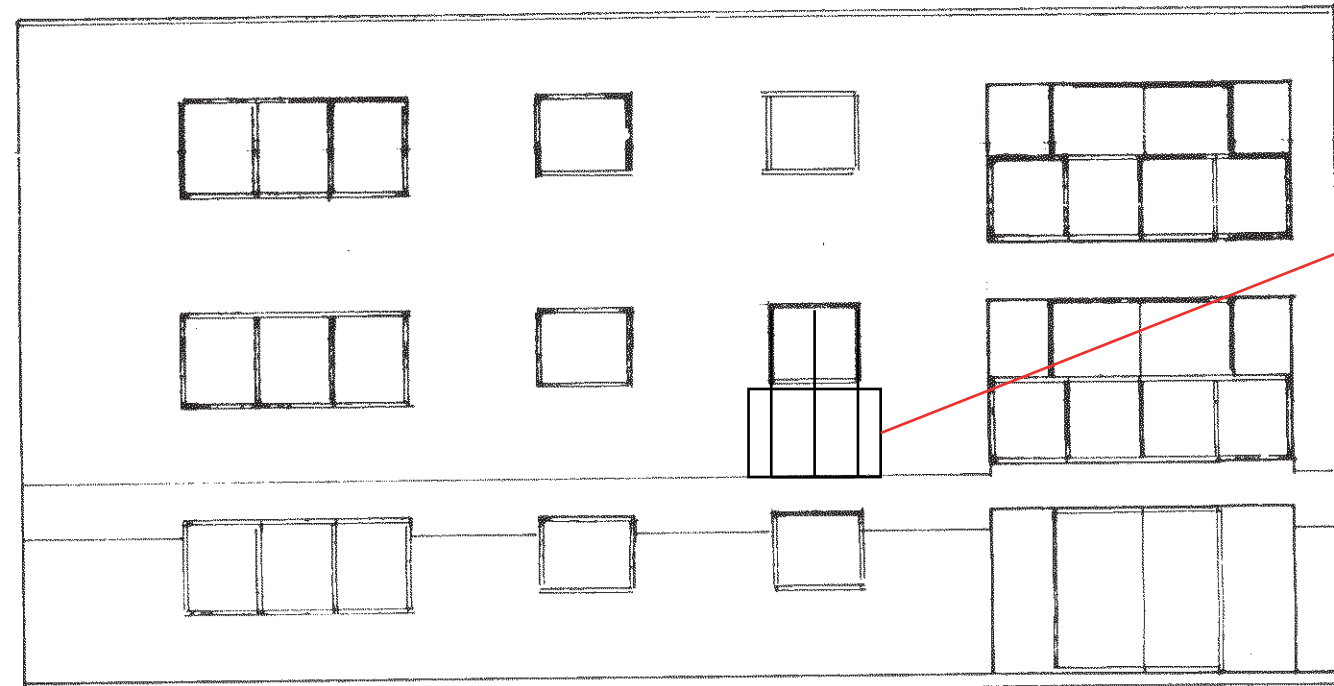

New glass Juliet balcony of clear, laminated glass and 4 x stainless steel fixings.

SOUTH-EAST
1:100

PROPOSED ELEVATION AND FLOOR PLAN 4 THE GABLES, NORFOLK SQUARE, BOGNOR REGIS

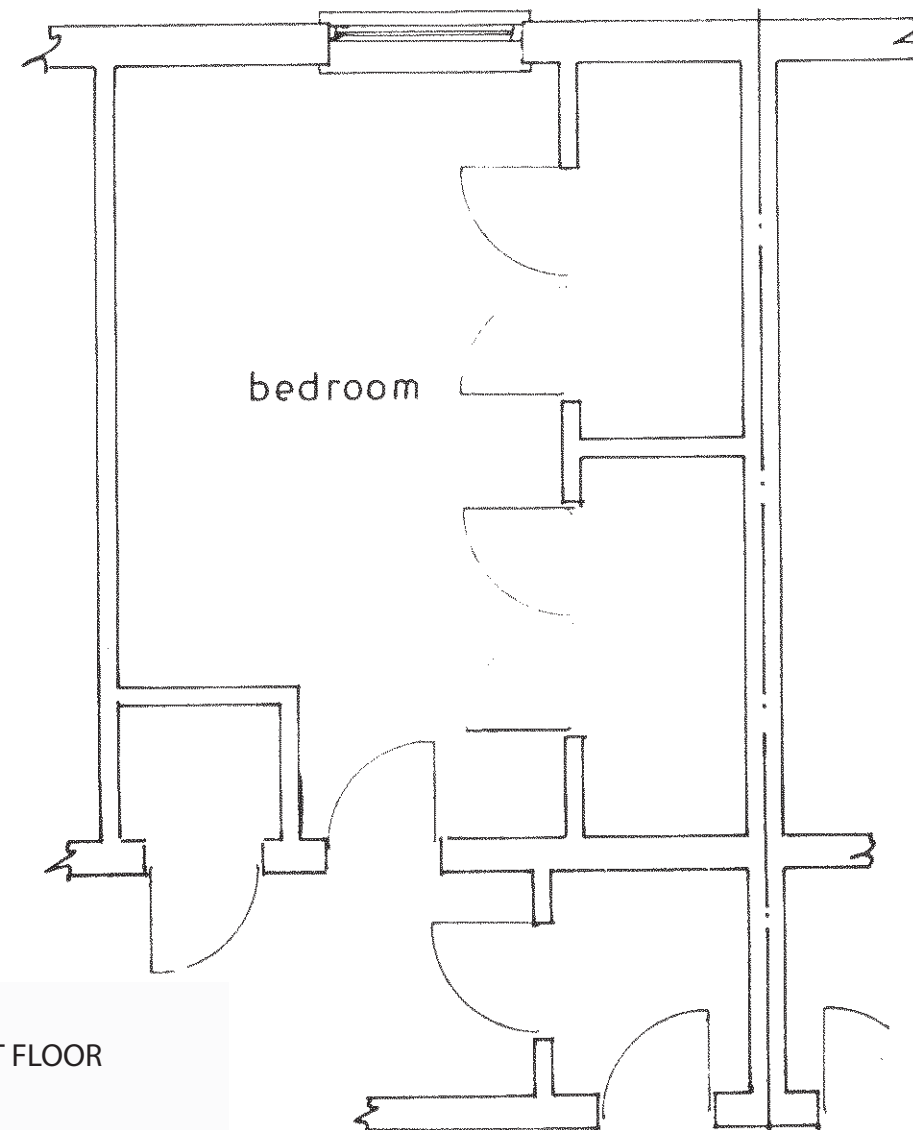

FIRST FLOOR
1:50