



This drawing is the copyright of HJ CONCEPTS LTD and may not be copied, altered or reproduced in any way without their written authority. © H J Concepts Limited 2013

Do not scale this drawing. Use written dimensions only. All dimensions shall be checked on site prior to commencement of work.


IF IN DOUBT ASK

DO NOT SCALE: This note may be omitted for **PLANNING PURPOSES ONLY**. Original documents only may be relied upon. Inaccuracies may occur due to printing, scanning and other forms of copying.


This drawing has been produced for **BS Limited** for the works at **33 Chichester Road Bognor Regis PO21 2XH** and is submitted as part of a planning application and is not intended for use by any other person or for any other purpose

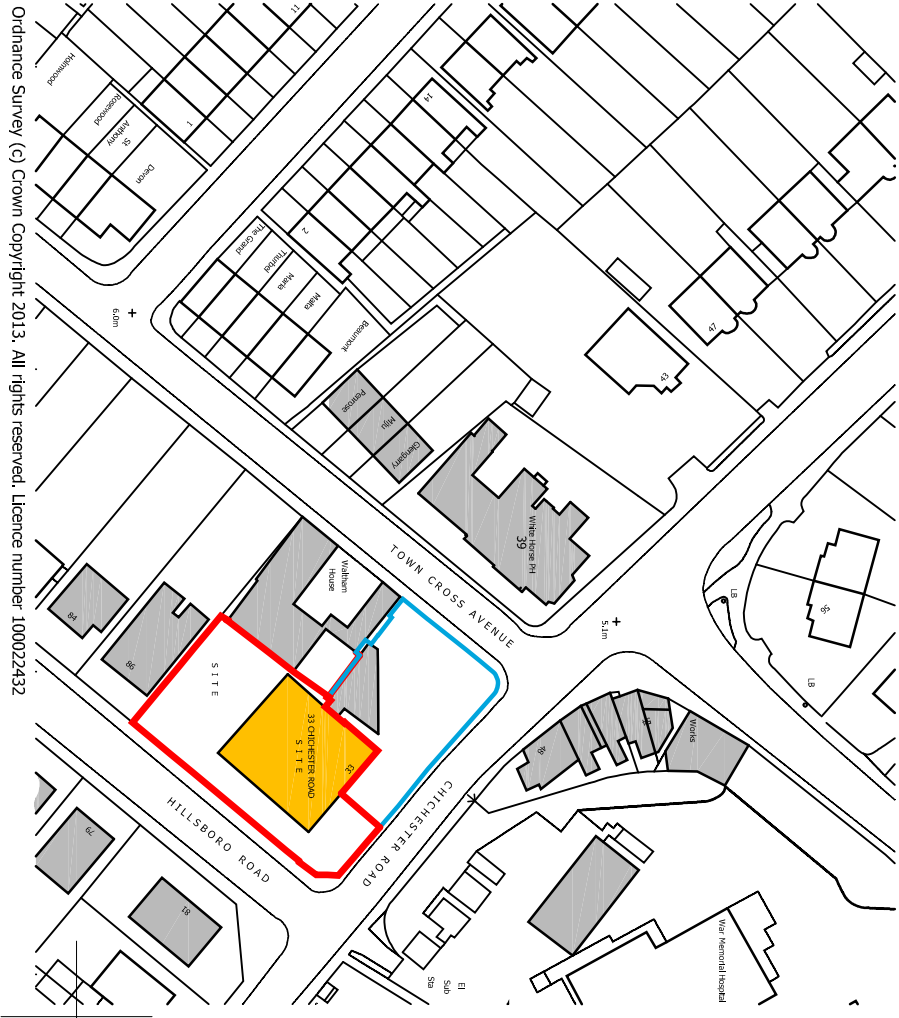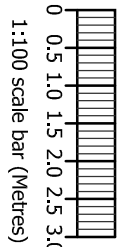


Block Plan

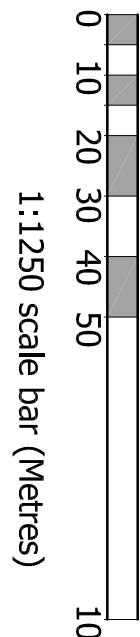

1:1250 scale bar (Metres)

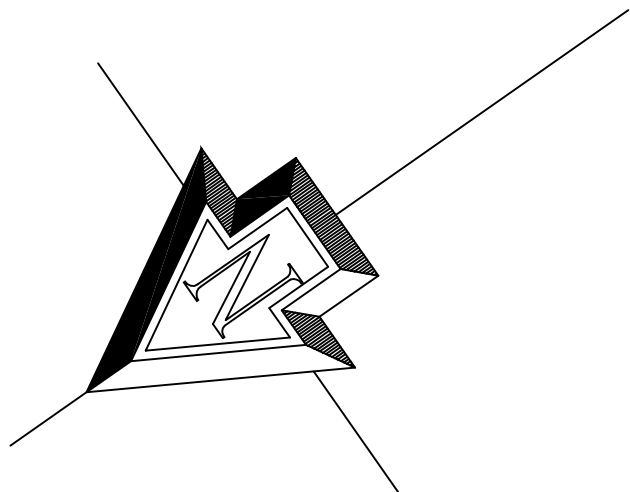

WALTHAM HOUSE

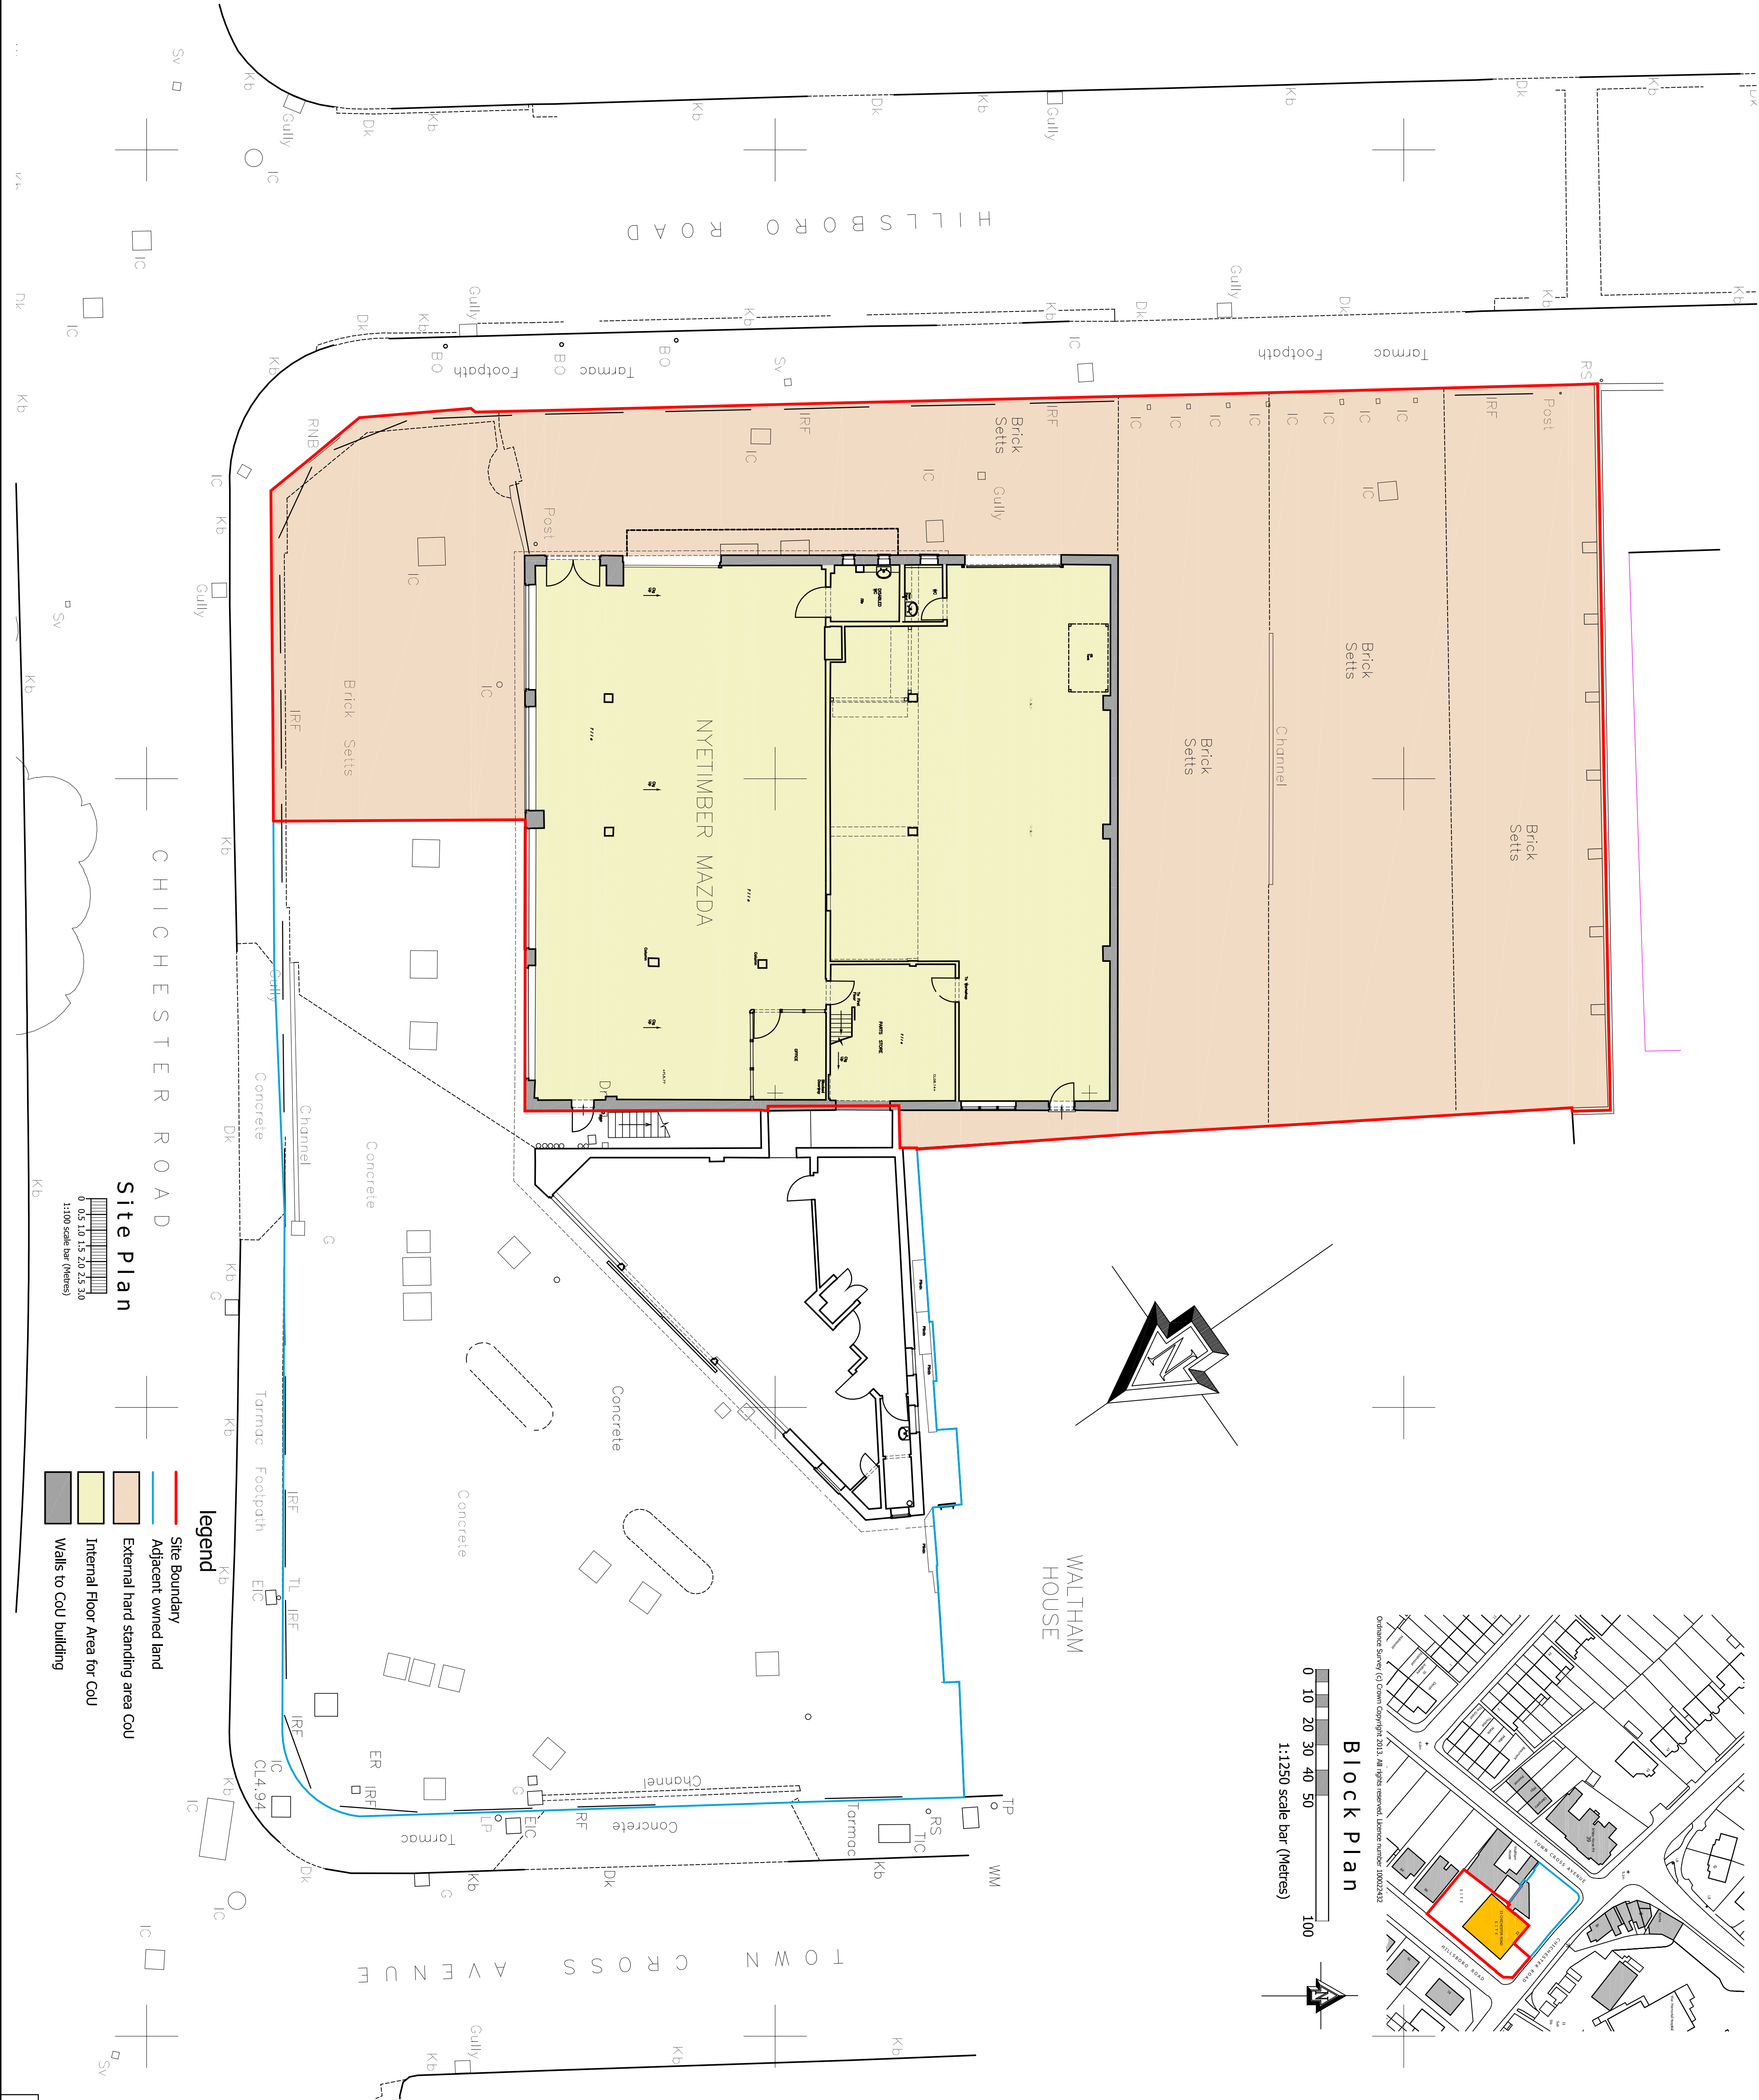

legend

- Site Boundary
- Adjacent owned land
- External hard standing area COU
- Internal Floor Area for COU
- Walls to COU building

Site Plan



1:100 scale bar (Metres)

- 3 Oct 13 Issued In support of COU Application		REV	DATE	DESCRIPTION	BY
HJCONCEPTSLTD					
Suite 100, Fareham Reach					
166 Fareham Road, Gosport,					
Hampshire, PO13 0FW					
Telephone: 01329 286884, Email: office@hjonceptsltd.co.uk					
BS Limited					
33 Chichester Road					
Bognor Regis PO21 2XH					
Site Plan for COU					
PH					
Oct 13					
1:100,1250					
13-943 — PL1001					
A1					