



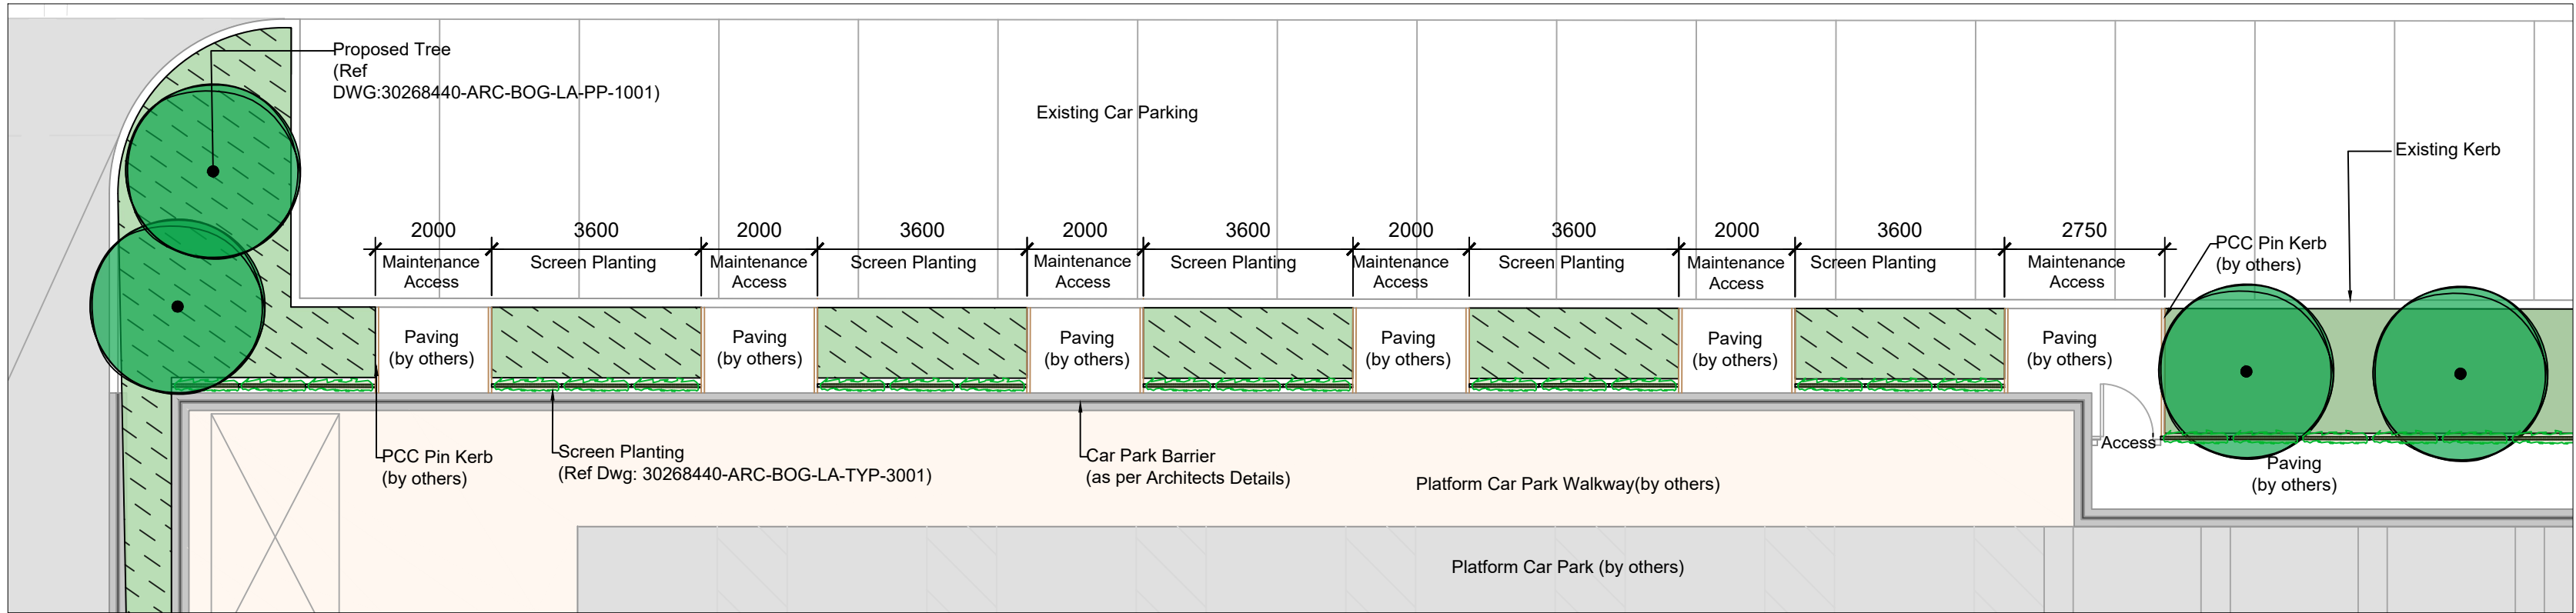

A Enlargement Plan- Green Screen /Planting Buffer Area
Inset Scale: 1:100

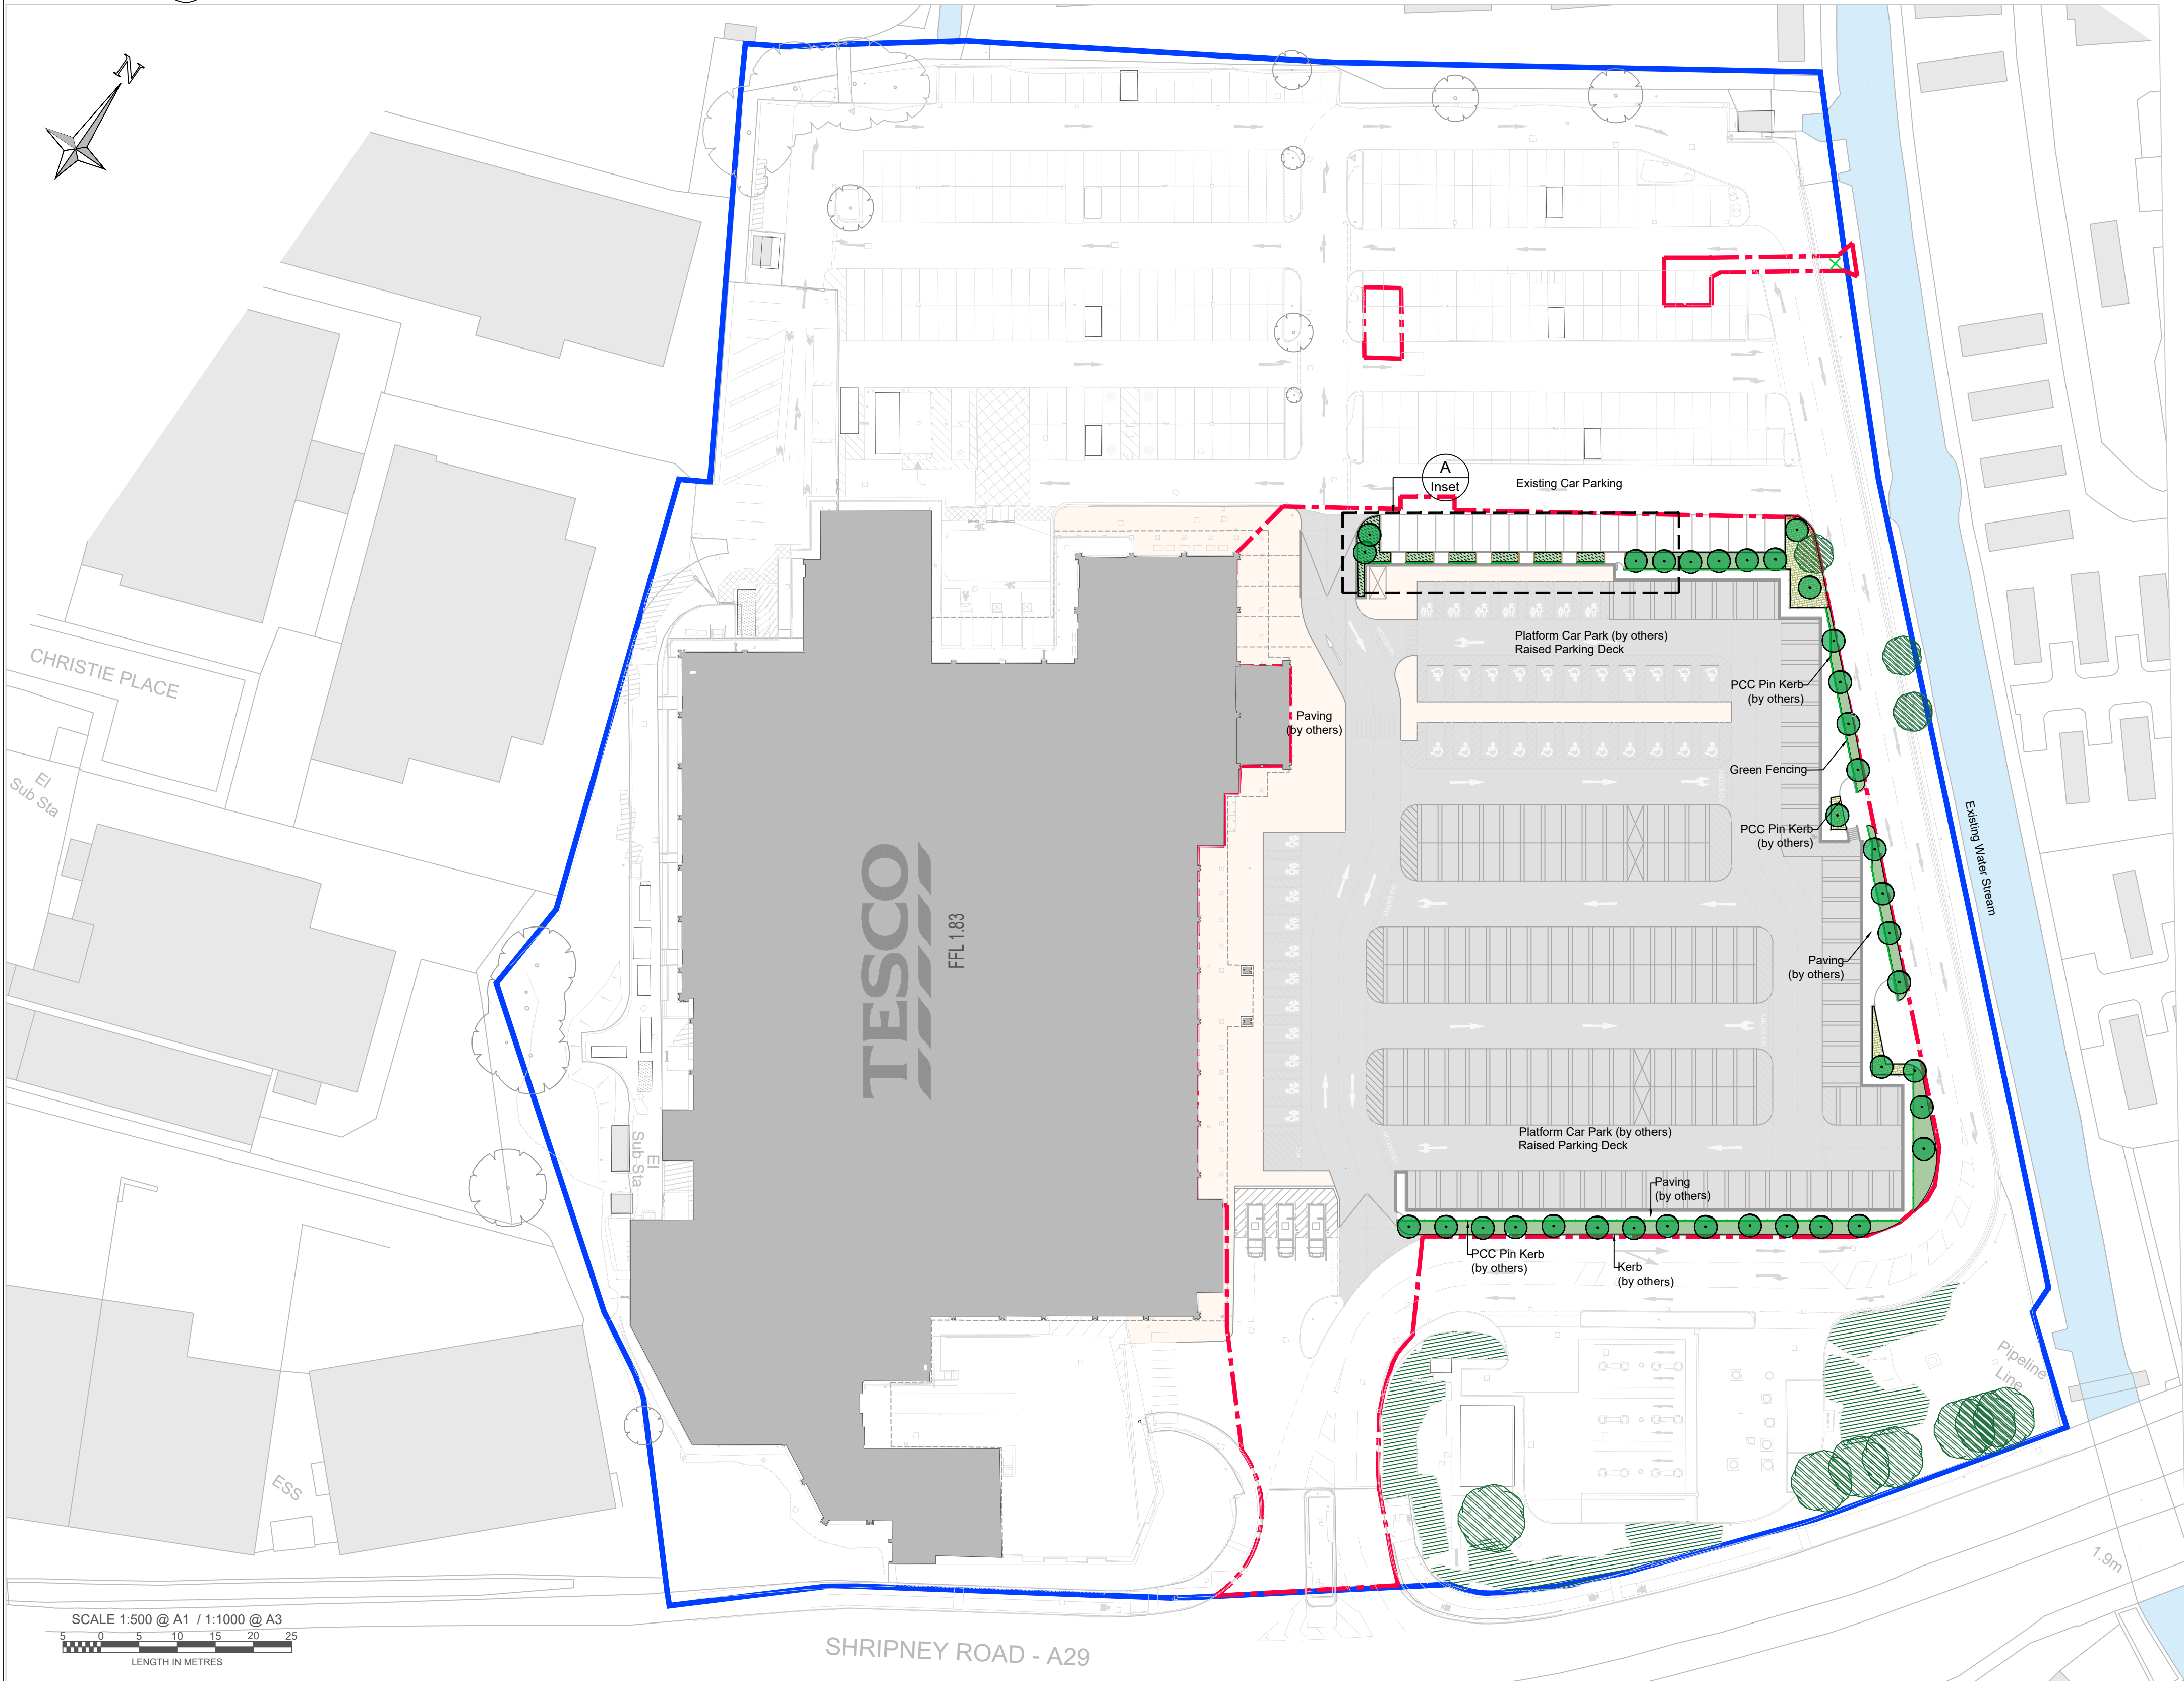

- Key:**
- Proposed Soft Landscape**
- Proposed Trees
 - (NS) Native Shrubs, Herbaceous, Grasses and Fern Planting
 - (TNS) Tall Native Shrubs (>1.1m)
 - (FRP) Flood Resilient Planting
 - Green Screen
 - Recolonised Reedbed - 5.1 x 10 - 9ha
- Existing Soft Landscape**
- Existing Trees to be retained
 - Existing Trees and Vegetation to be retained, thinned and managed
- Hardscape - By Others**
- Parking Area - (paving by others)
 - Paving by others
 - Red Line Boundary (RLB)
 - TESCO Boundary

- NOTES:**
- Do not scale from this drawing.
 - This drawings must be read in conjunction with all other relevant drawings.
 - This document should not be relied on or used in circumstances other than those for which it was prepared and for which ARCADIS was commissioned. ARCADIS accepts no responsibility for this document to any other party other than the person by whom it was commissioned.
 - Always work to noted dimensions. All dimensions are in millimeters unless otherwise stated.
 - The dimensions of all materials must be checked on site before being laid out.
 - This drawing must be read with the relevant specifications clauses and detail drawings.

6	19-12-25	Final for planning	JL	CB	BF	BF
6	11-12-25	Final for review	JL	CB	BF	BF
5	09-12-25	Final for review	JL	CB	BF	BF
4	19-11-25	Final	JL	CB	BF	BF
3	27-10-25	Draft	JL	BF	BF	-
2	02-10-25	Draft	JL	BF	BF	-
1	12-09-25	Draft	JL	BF	BF	-
0	29-08-25	Draft	SS	BF	BF	BF
Rev	Date	Description	Prod.	Chk.	Rev.	App.

TESCO

Project: **TESCO - BOGNOR (2102)**
DECKED CAR PARK FLOOD RISK
MITIGATION SCHEME

Site: **TESCO SUPERSTORE, SHRIPNEY ROAD, BOGNOR REGIS, PO22 9ND**
Client: **TESCO STORES LTD**

ARCADIS

Registered office: 80 Fenchurch Street, London EC3M 4BY
Coordinating office: 80 Fenchurch Street, London EC3M 4BY
Tel: 44 (0)20 7812 2000

www.arcadis.com © Copyright reserved

Drawing Title: **LANDSCAPE GENERAL ARRANGEMENT PLAN**

Designed: JL	Signed: JL	Date: 11-12-25
Produced: JL	Signed: JL	Date: 11-12-25
Checked: CB	Signed: CB	Date: 11-12-25
Reviewed: BF	Signed: BF	Date: 11-12-25
Approved: BF	Signed: BF	Date: 11-12-25

Design Stage: PRELIMINARY		
Original Size: A1	Grid: GRID	Datum: NA
Status Code: FINAL	Scale: 1:500	Project Number: 30268440

Status Description: **FINAL**

Security Classification: **NA**

Drawing Number: **30268440-ARC-P01-XX-DR-LA-00004** Revision: **7**