


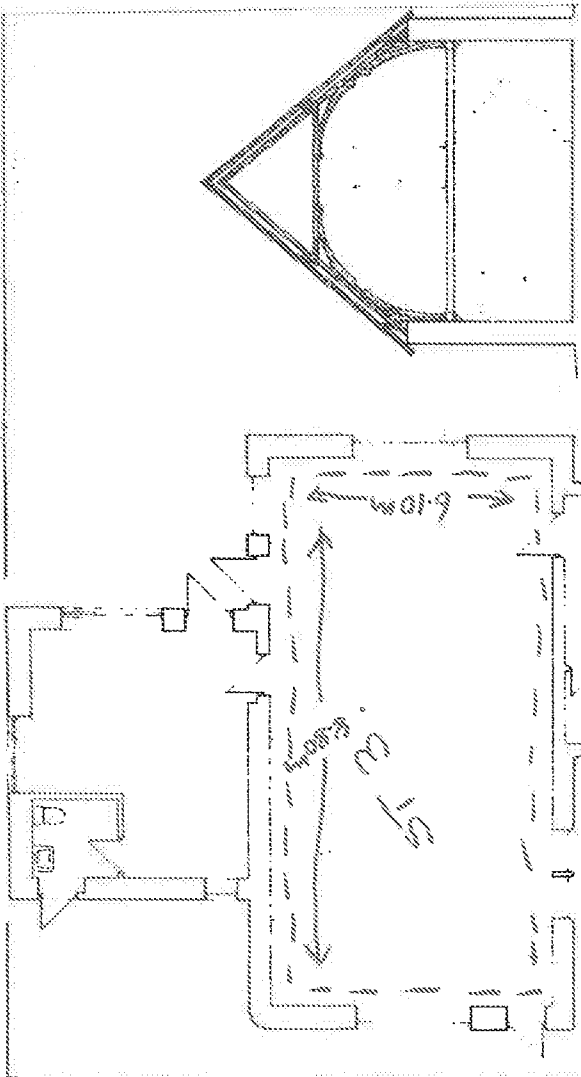


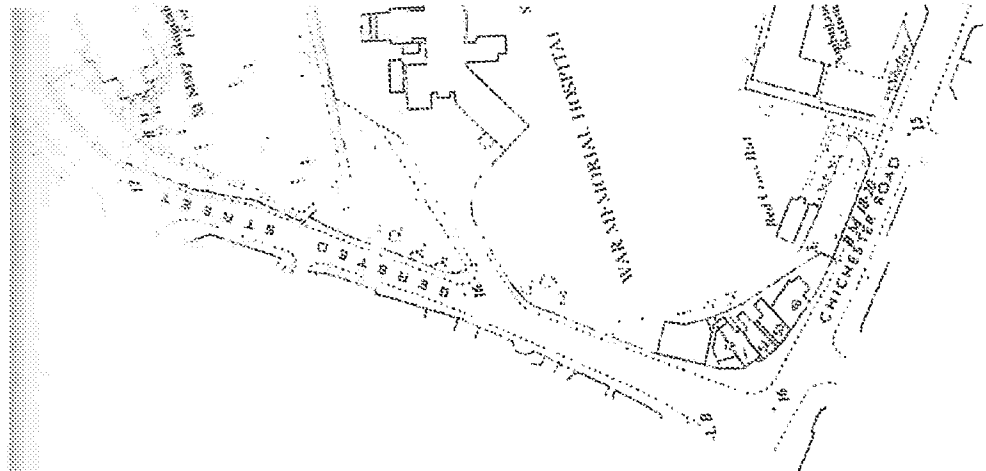


EXISTING FLOOR PLAN

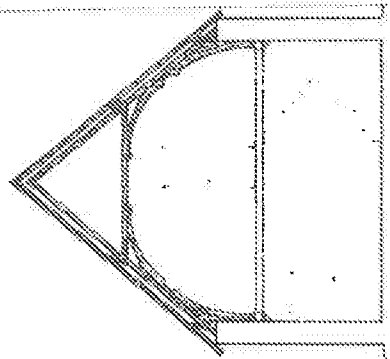




TYPICAL SECTION INCLUDING ROOFING FINISH LEVEL

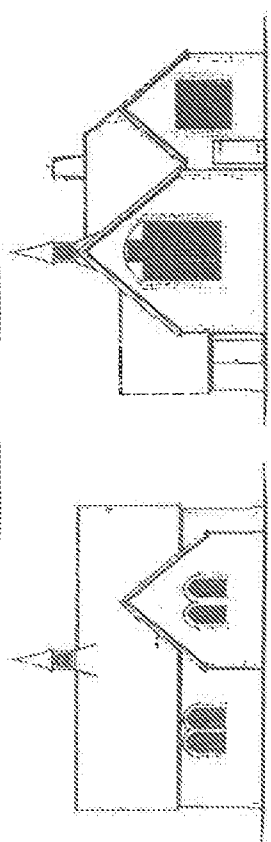

EXISTING ELEVATIONS

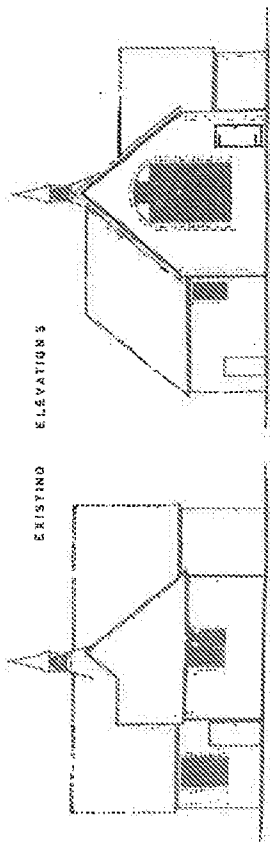

SCALE: ELEVATIONS 1/500
FLOOR PLANS 1/50

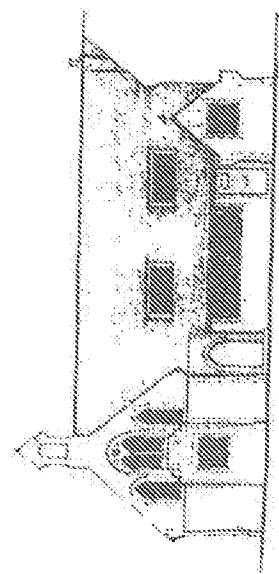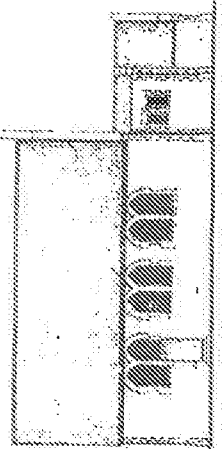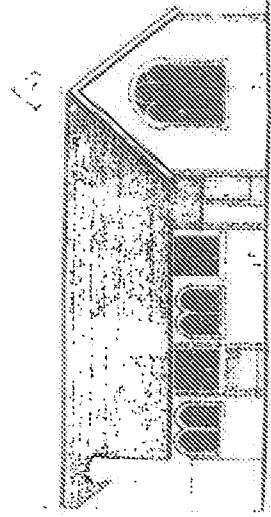

EXISTING ELEVATIONS

