



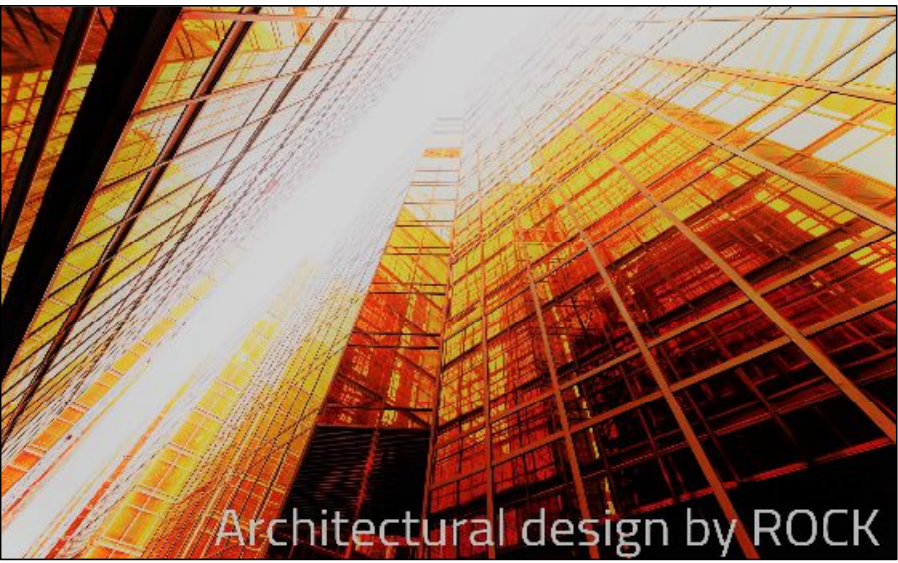

www.rockprojectdesign.com
contact@rockprojectdesign.com
02086809354
07432549975

Client : Royal Norfolk Hotel - Bognor
Date : 21.07.17
Title : Second floor layout
Scale : 1:100 @ A1
Drawn : AC

Drawing nr : AC17-1303- A

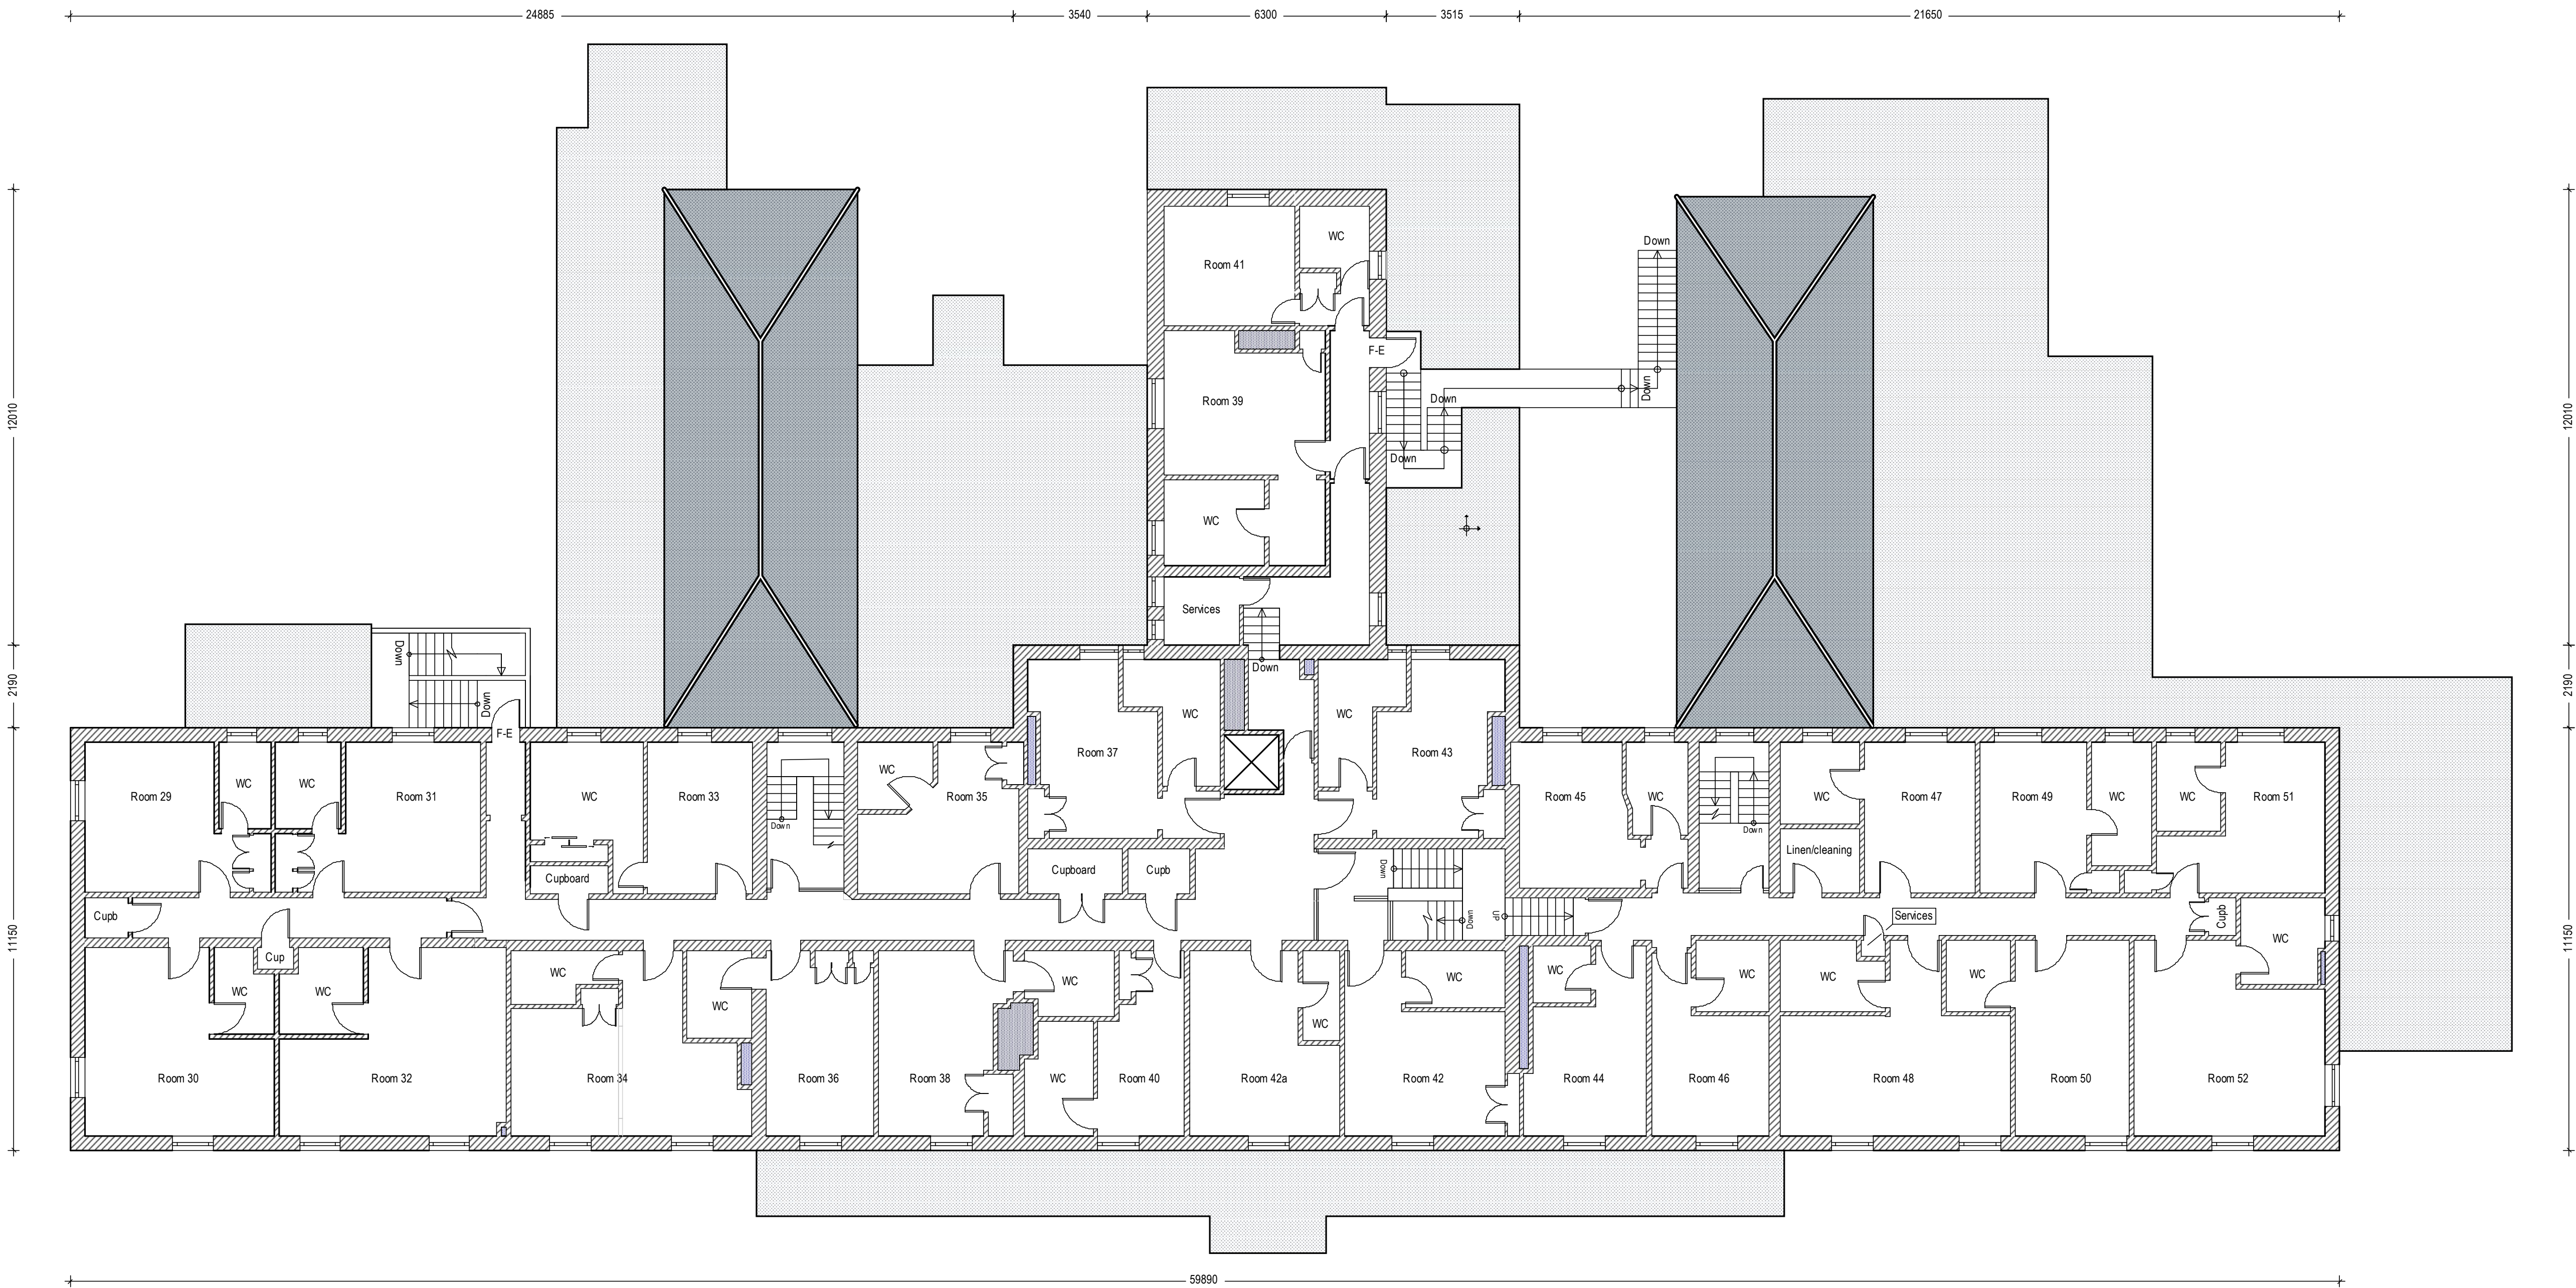

Please note this drawing is for planning purposes not construction. All dimensions should be checked on site and discrepancies reported to Rock Project Design