




North Elevation



West Elevation

Exterior finishes:
Walls: Flint walling with brick quoins, pebbledash rendering, brick chimneys. Timber side hung casement and sliding sash windows, painted white. Timber doors, painted white. Natural slate roofs. Asbestos cement sheet roof to store. Black cast iron gutters and downpipes.

Profiled asbestos cement sheets.

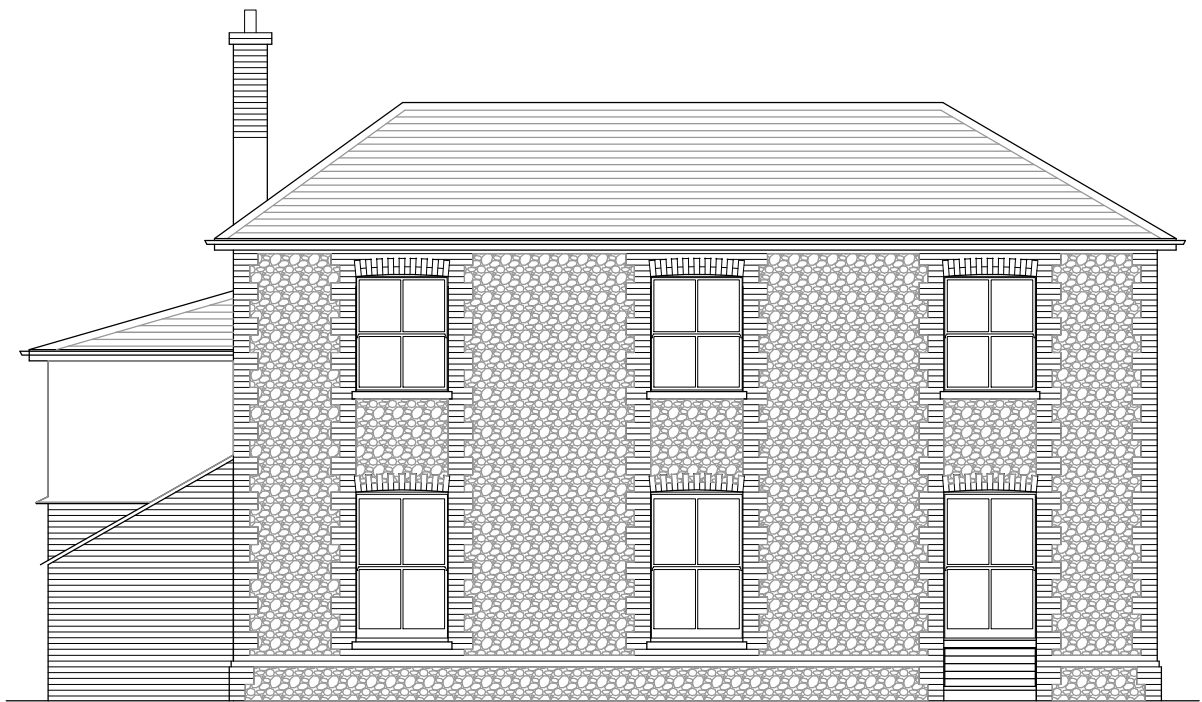

South Elevation



East Elevation

D1	04.10.21	PEM PSM	First issue.
Rev	Date	Dr'n / Ch'd	Amendments
D=Design	T=Tender	C=Construction	SS=Superseded W=Withdrawn
This drawing is the copyright of the Architects and must not be reproduced or used without their permission. Figured dimensions must be taken in preference to scaled dimensions and site dimensions are to be checked before work is put in hand			
SAUNDERS ARCHITECTS is a trading name of SAUNDERS ARCHITECTS LLP Registered in England & Wales Registered No OC307148			

**SAUNDERS
ARCHITECTS**
SOUTHAMPTON COVENTRY

Royal Mail House, Terminus Terrace, Soton. SO14 3FD
Telephone: 023 8081 1981
mail@saunders-architects.co.uk www.saunders-architects.co.uk

Upper Bognor Road Residential Redevelopment Bognor Regis	
Drawing Charlotte House Elevations As Existing	
Scale @ A3 1:100	Drawing no. 5557-009-D1