
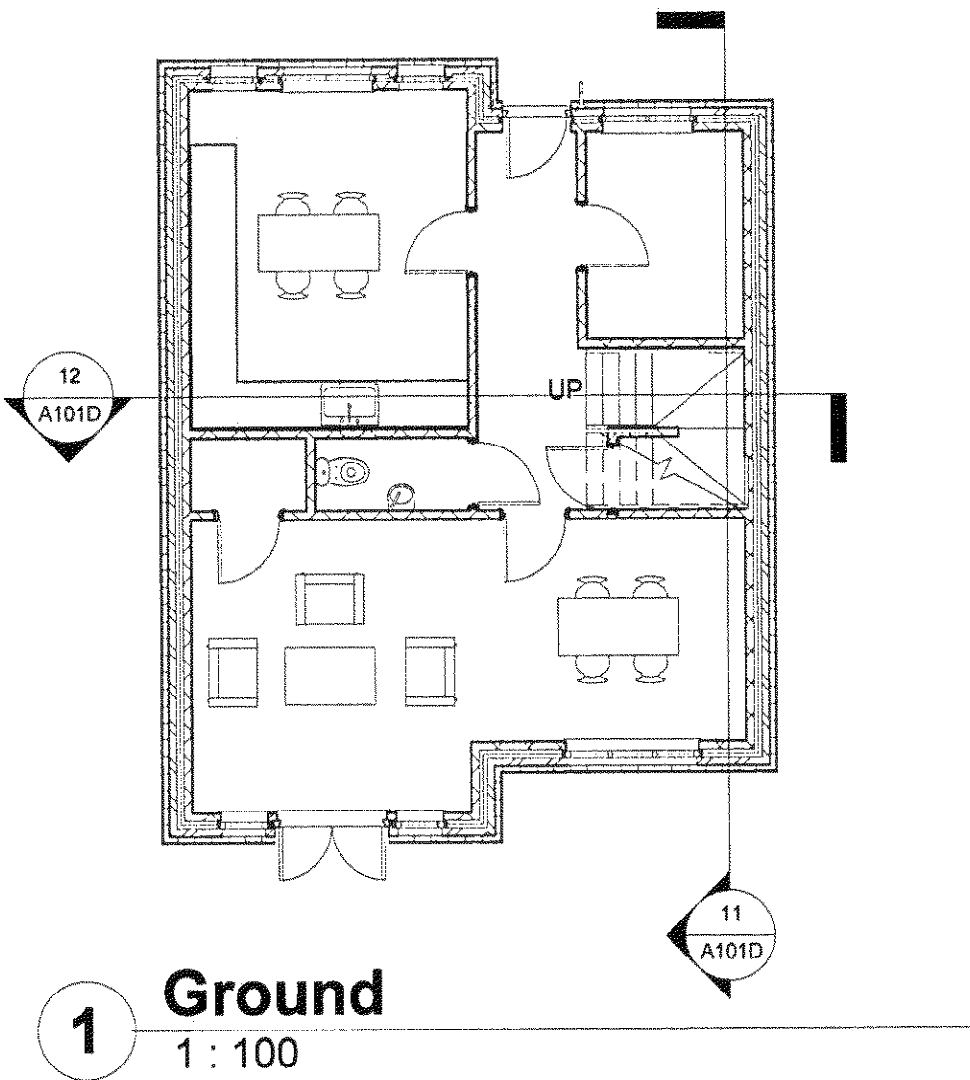
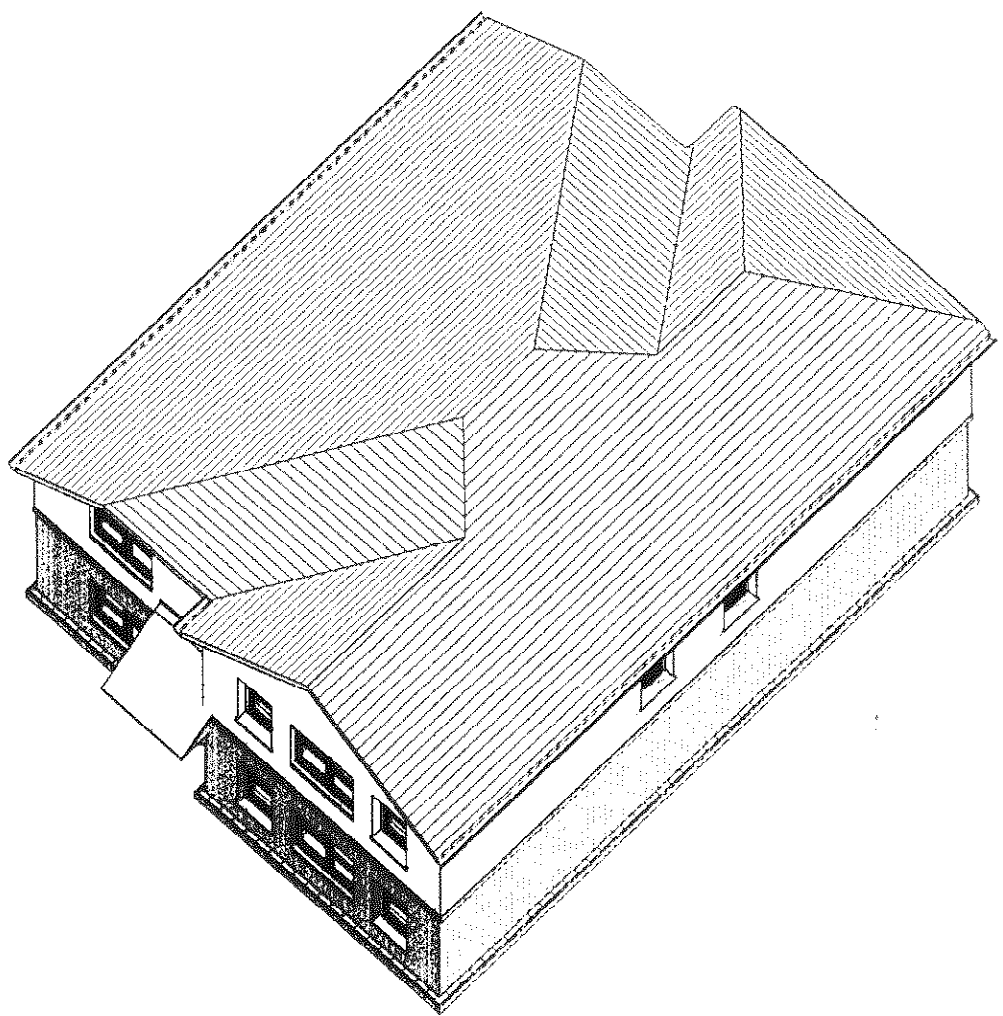
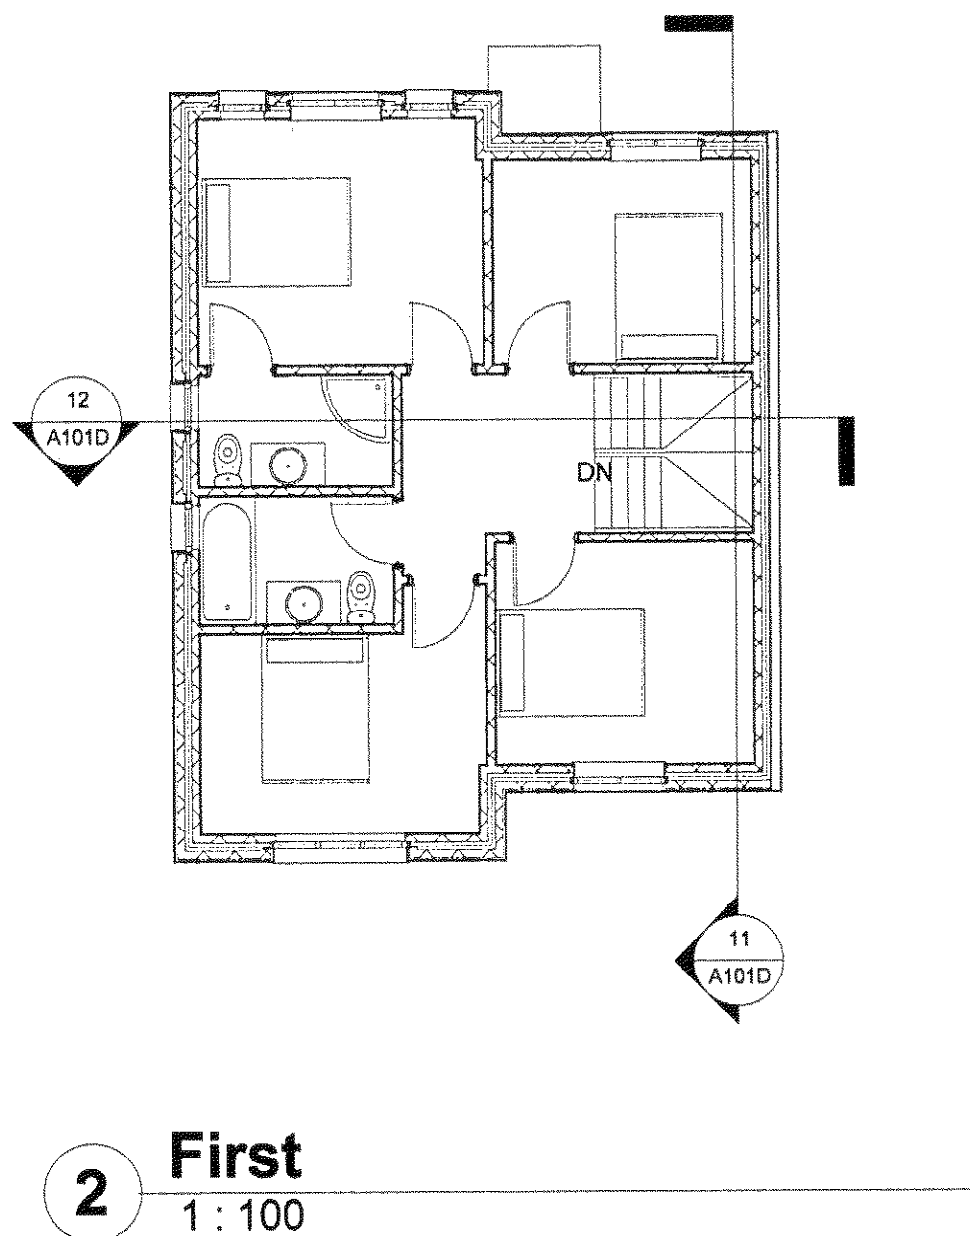
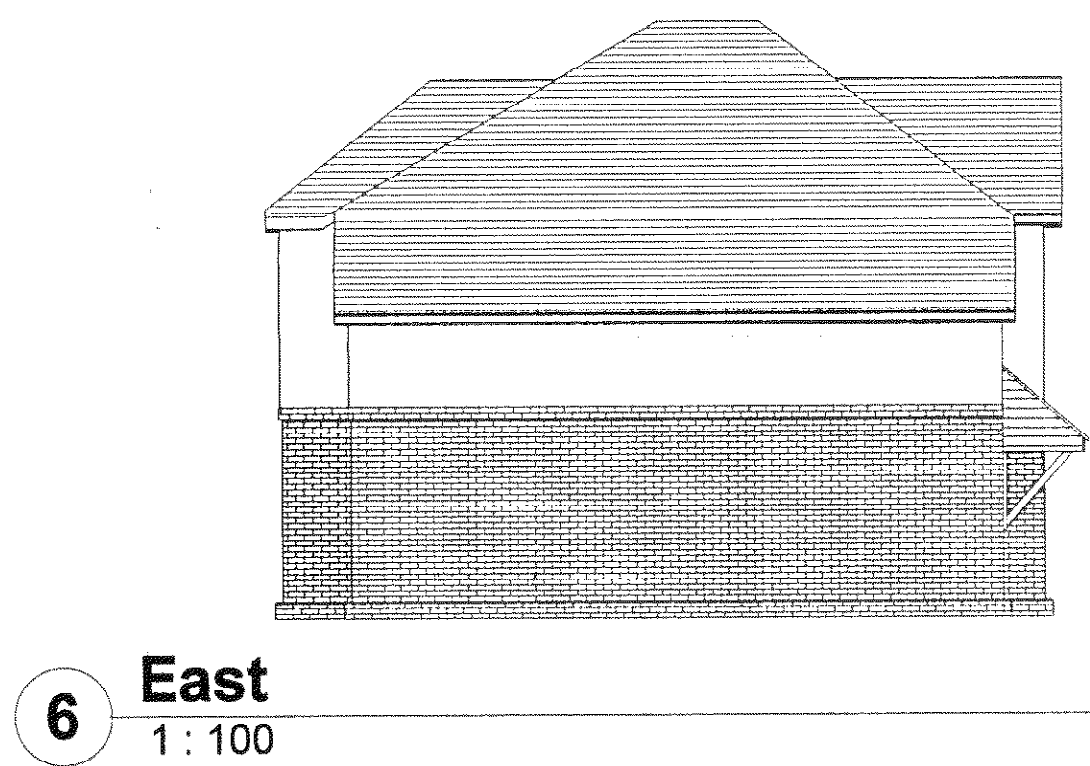
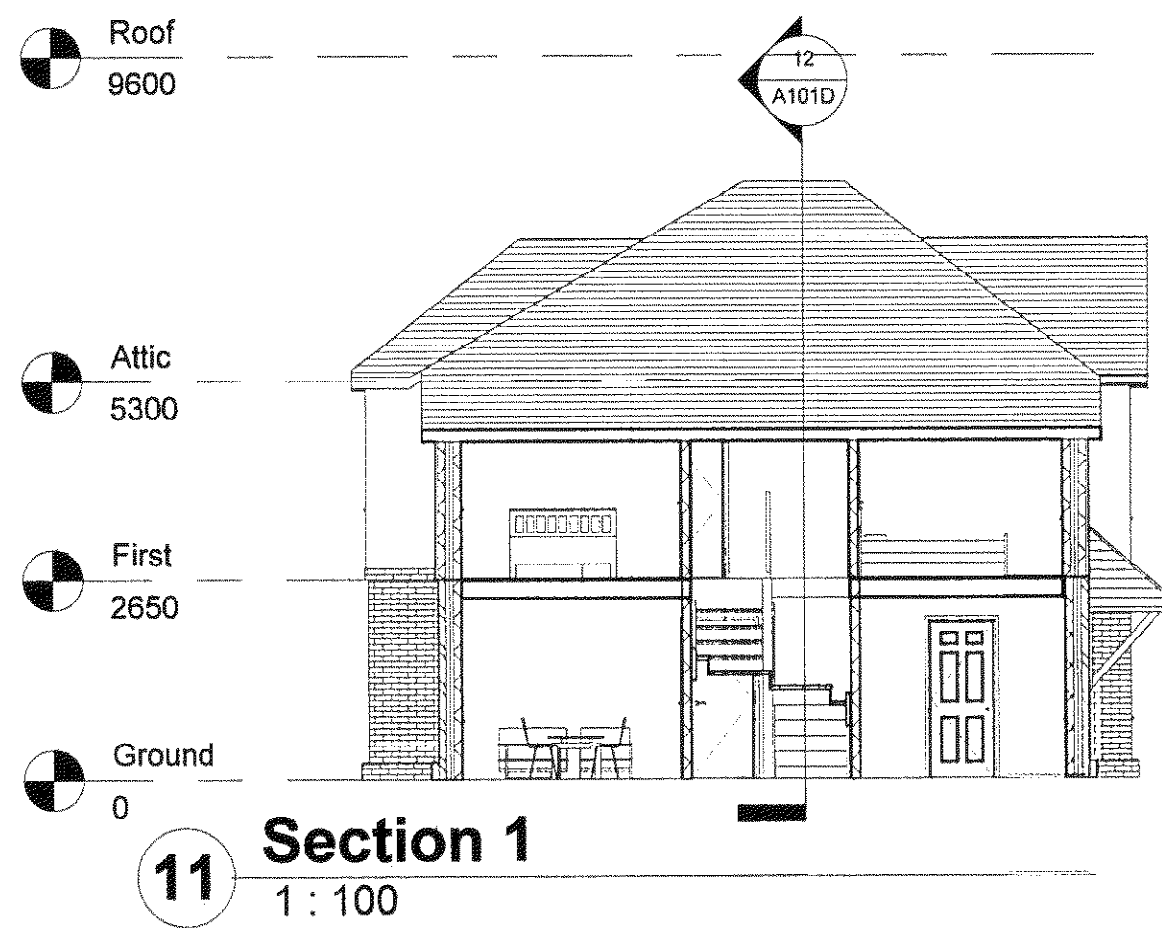
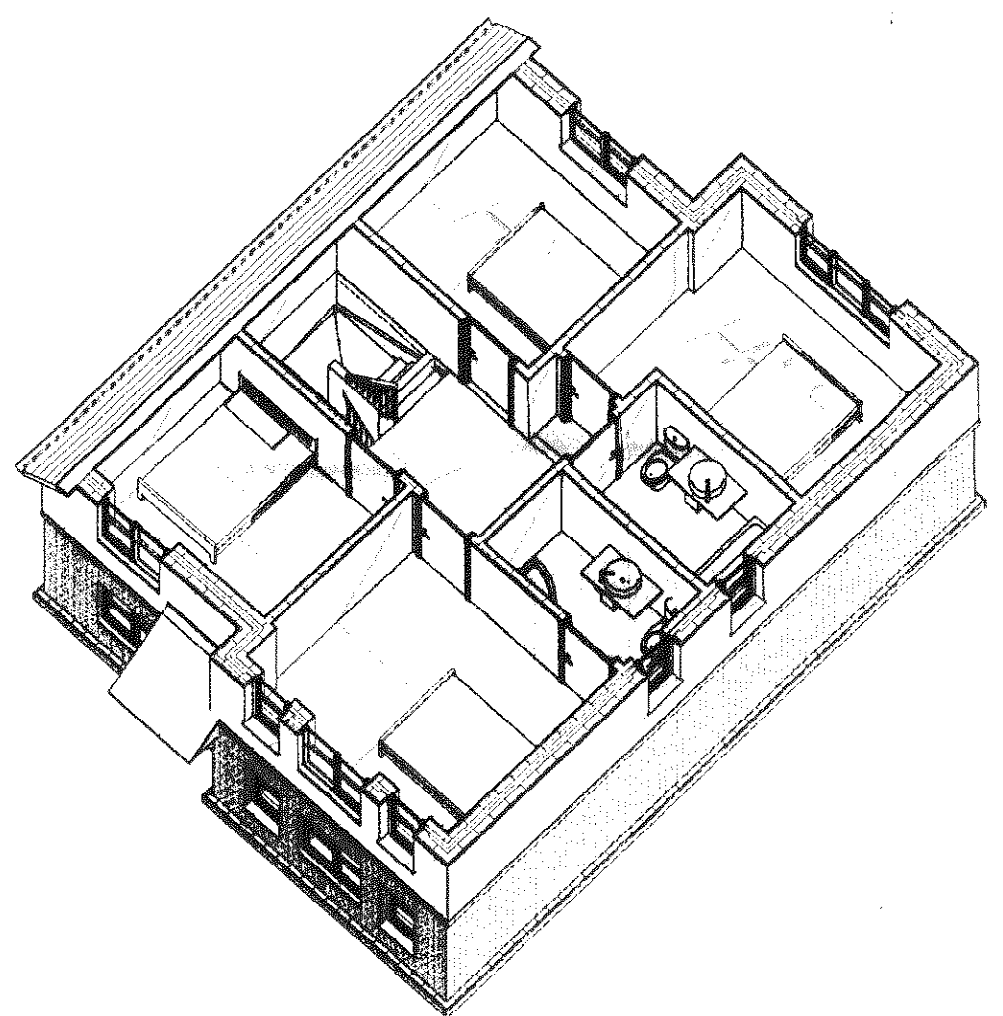
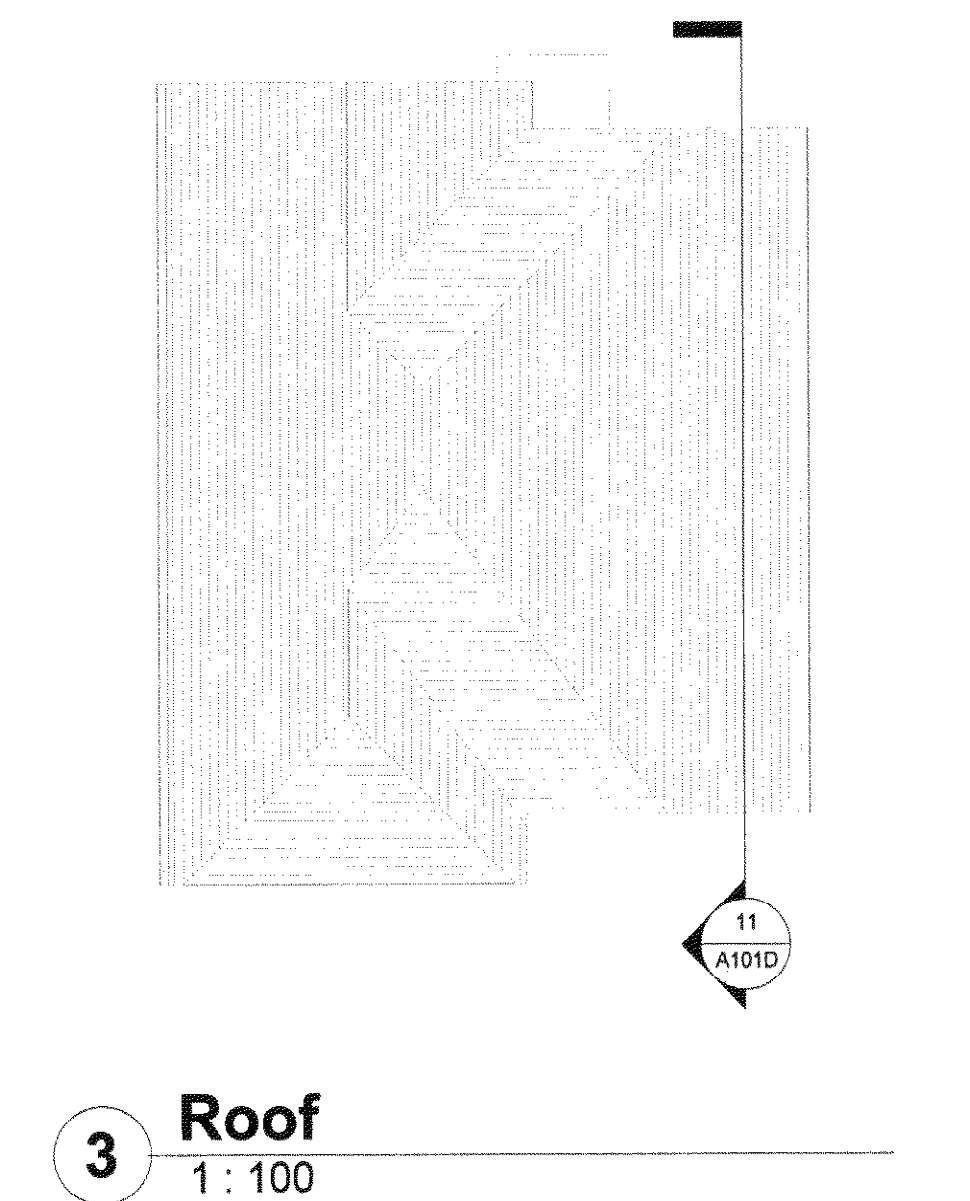
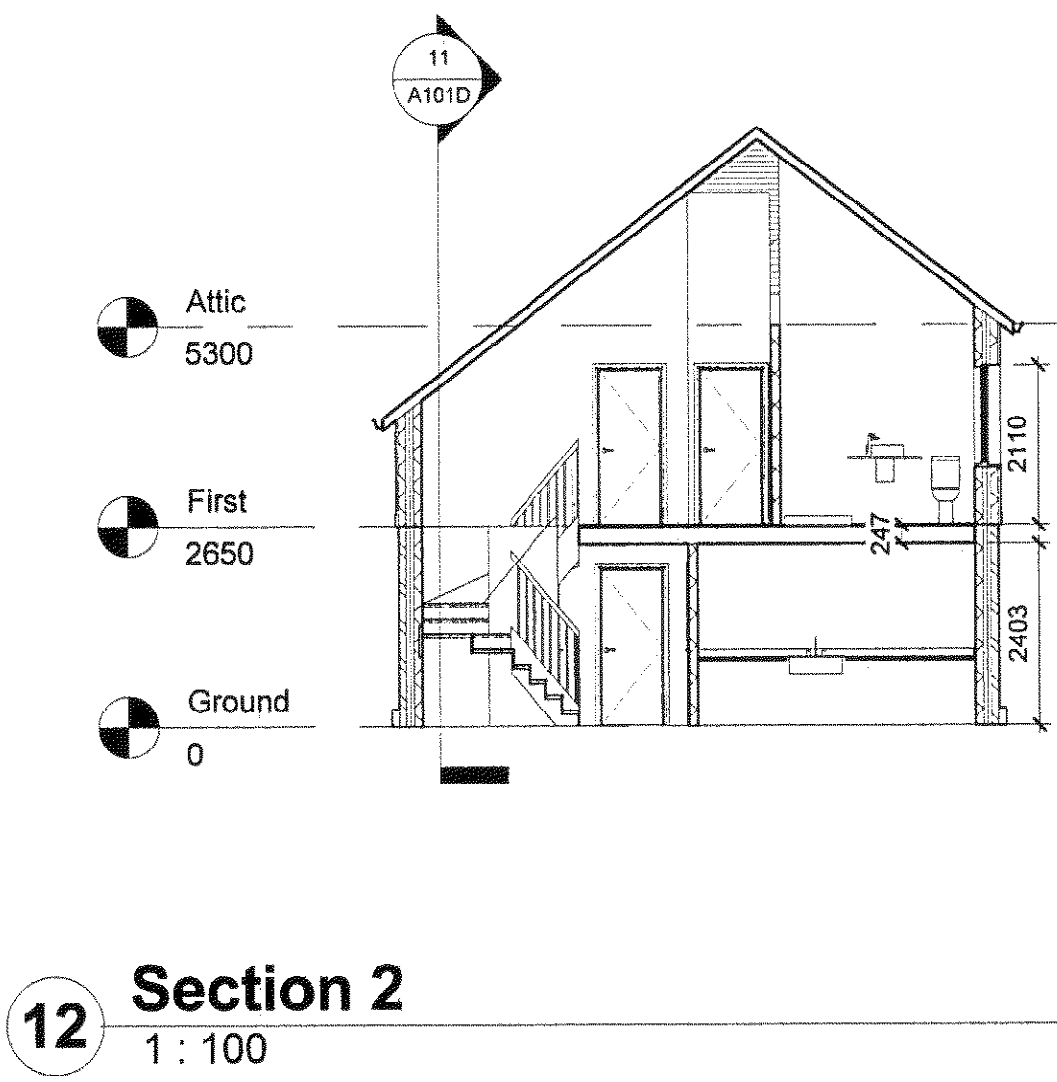


Dimensions to be checked on site before commencing work. Any discrepancies shall be reported to the architect immediately. Do not scale from these drawings except for planning purposes. Use figured dimensions only. Where applicable this drawing is to be read in conjunction with other consultants' drawings. All drawings to be read in conjunction with specification and all other drawings including structural engineer and mechanical and electrical drawings / specification

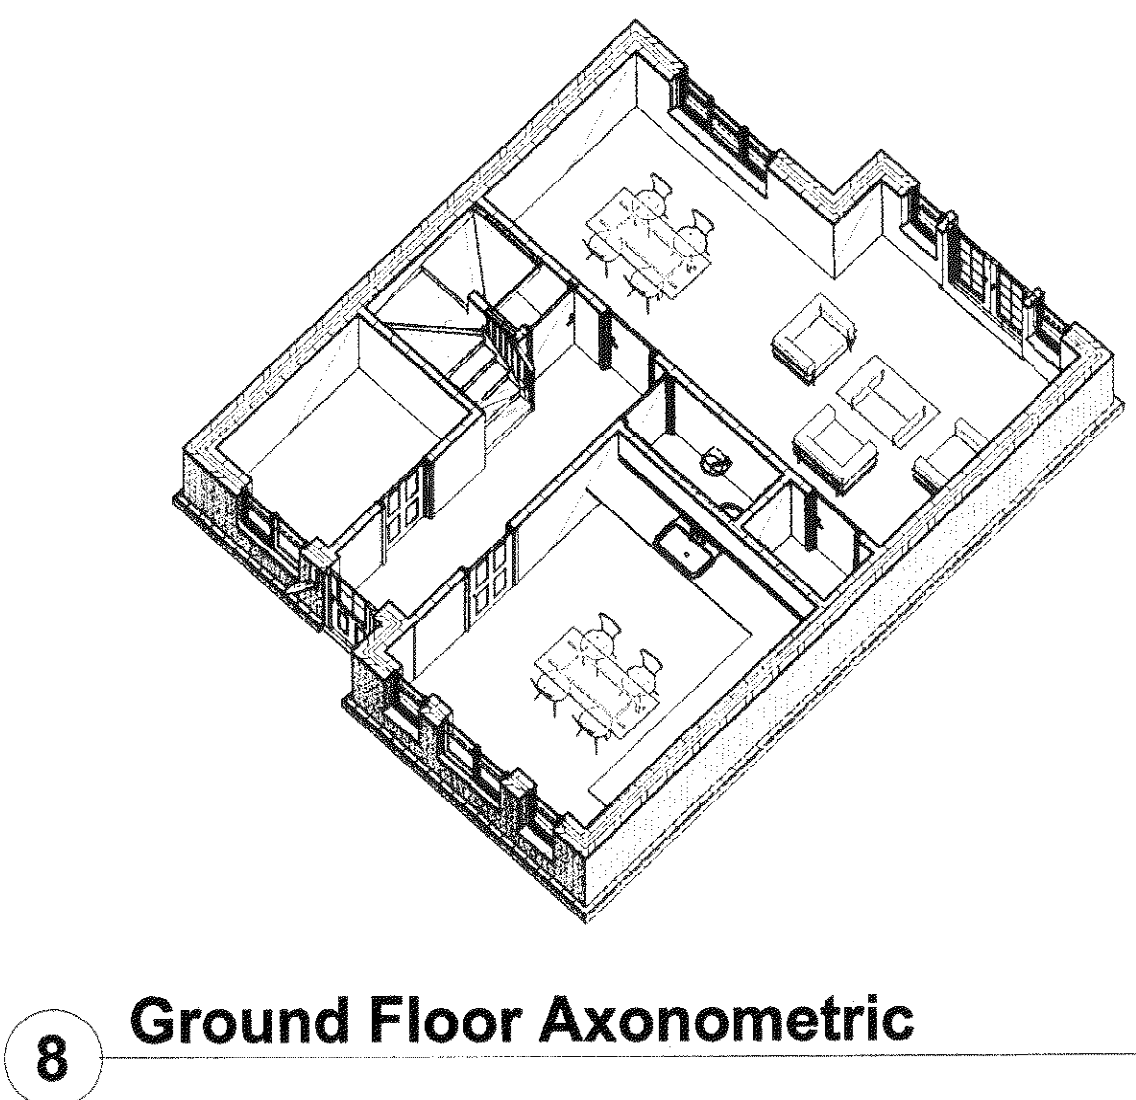

No.	Description	Date
A	revised following planning meeting	April 10
D	scale reduced	August 10

helyerdesign
sustainability through design
mail@helyerdesign.co.uk
www.helyerdesign.co.uk
1 The Old Flour Mill, Emsworth, PO10 7BT
01243 370 715

Mr Freeman
Nelson Road

New Dwelling	
Project number	09087
Date	Novemeber 2009
Drawn by	MH
Checked by	TD
A101D	
Scale	1 : 100