


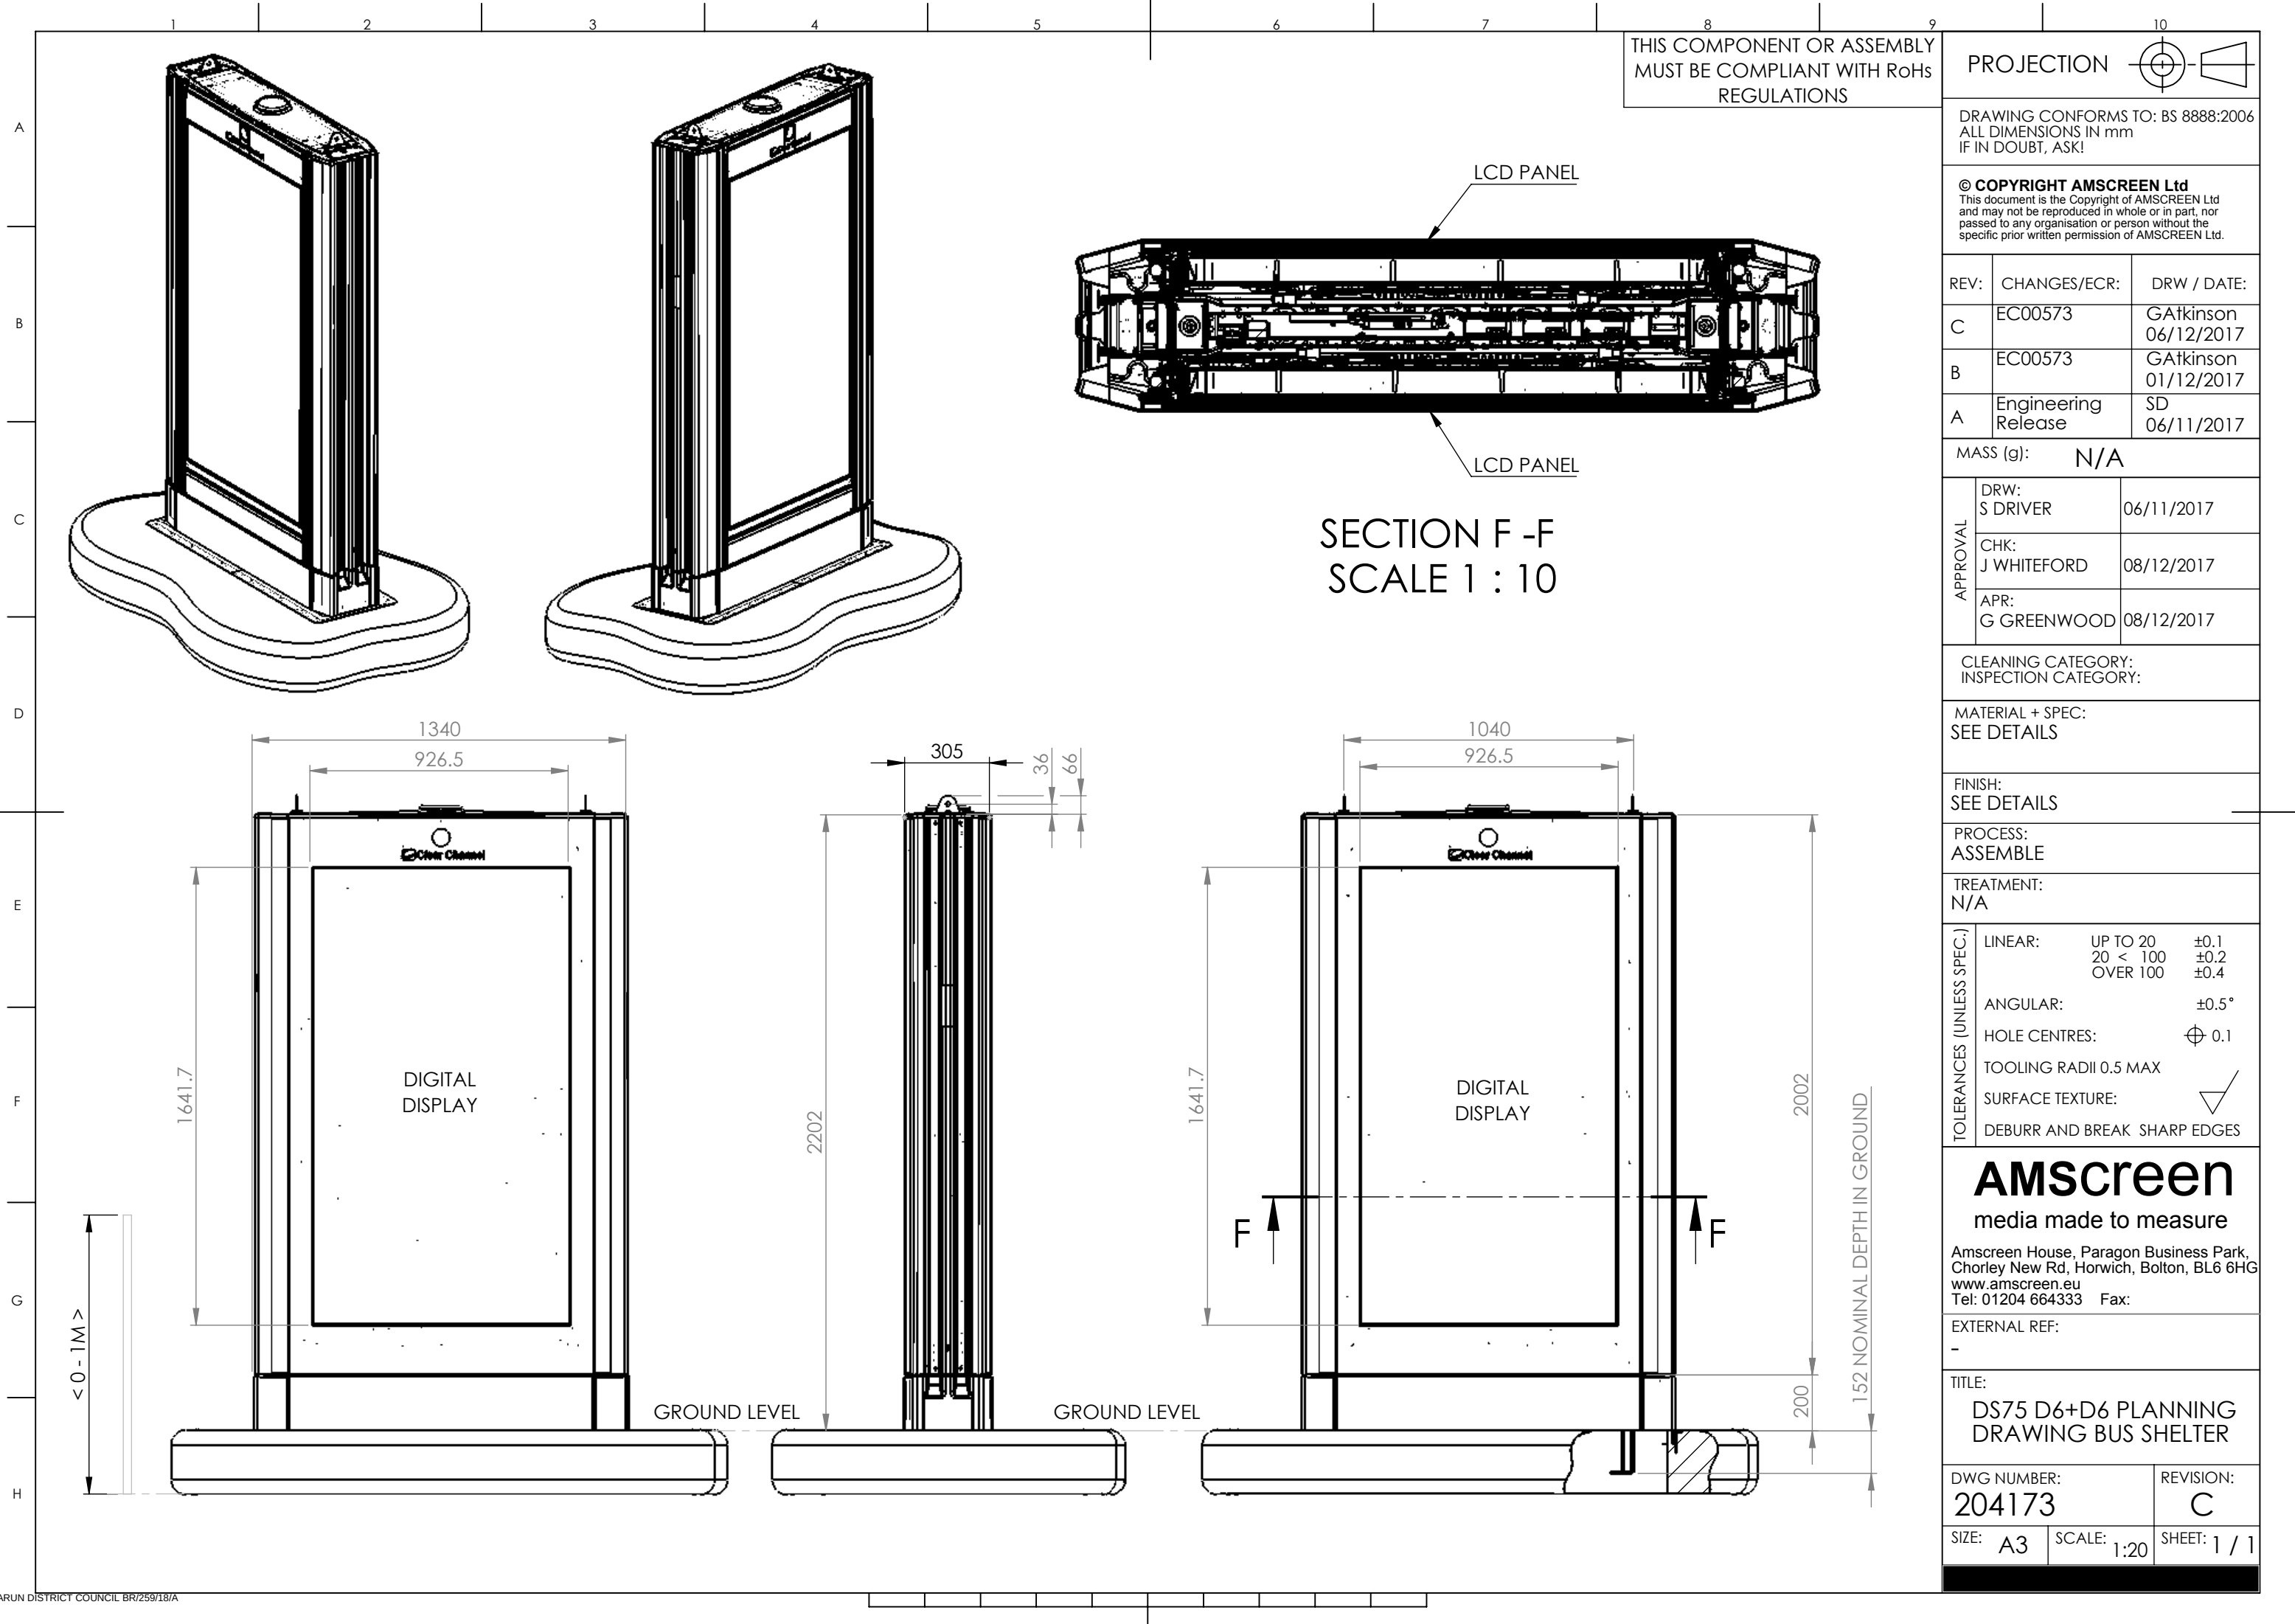

PROJECTION		
DRAWING CONFORMS TO: BS 8888:2006 ALL DIMENSIONS IN mm IF IN DOUBT, ASK!		
© COPYRIGHT AMSCREEN Ltd This document is the Copyright of AMSCREEN Ltd and may not be reproduced in whole or in part, nor passed to any organisation or person without the specific prior written permission of AMSCREEN Ltd.		
REV:	CHANGES/ECR:	DRW / DATE:
C	EC00573	GAtkinson 06/12/2017
B	EC00573	GAtkinson 01/12/2017
A	Engineering Release	SD 06/11/2017
MASS (g): N/A		
APPROVAL	DRW: S DRIVER	06/11/2017
	CHK: J WHITEFORD	08/12/2017
	APR: G GREENWOOD	08/12/2017
CLEANING CATEGORY: INSPECTION CATEGORY:		
MATERIAL + SPEC: SEE DETAILS		
FINISH: SEE DETAILS		
PROCESS: ASSEMBLE		
TREATMENT: N/A		
TOLERANCES (UNLESS SPEC.)	LINEAR:	UP TO 20 ±0.1 20 < 100 ±0.2 OVER 100 ±0.4
	ANGULAR:	±0.5°
	HOLE CENTRES:	⊕ 0.1
	TOOLING RADII	0.5 MAX
	SURFACE TEXTURE:	
	DEBURR AND BREAK	SHARP EDGES
AMscreen media made to measure Amscreen House, Paragon Business Park, Chorley New Rd, Horwich, Bolton, BL6 6HG www.amscreen.eu Tel: 01204 664333 Fax:		
EXTERNAL REF: -		
TITLE: DS75 D6+D6 PLANNING DRAWING BUS SHELTER		
DWG NUMBER: 204173		REVISION: C
SIZE: A3	SCALE: 1:20	SHEET: 1 / 1