



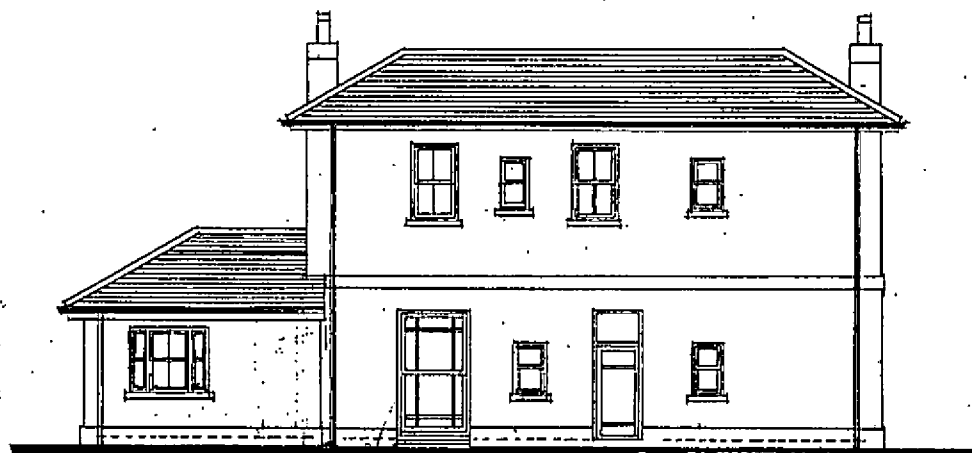

NORTH ELEVATION OF MANOR HOUSE
Original openings restored

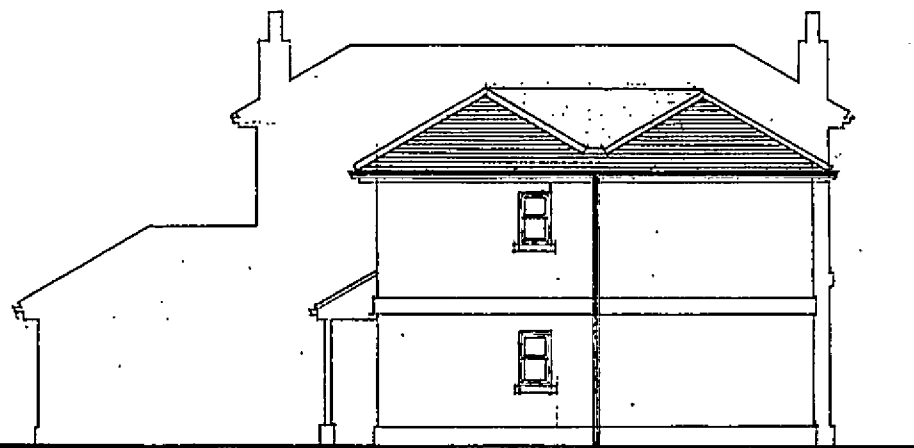

NORTH ELEVATION OF COACH HOUSE

EXTERNAL MATERIALS FOR NEW WORK
Natural slate with lead hips and ridges to
roofs, painted render to all elevations with
string course and plinth, sliding sash
windows / full height glazed doors as shown.



COACH HOUSE

New build to provide 4 flats, replacing single
storey section of existing building (5
bedrooms)

WEST ELEVATION

This drawing is the copyright of the Architect and
must not be reproduced or used without the
Architect's permission. Figured dimensions are to
take precedence over scaled dimensions. The
Contractor is responsible for checking all figured
dimensions on drawings against actual site
dimensions. Scaled dimensions are not to be used
for construction and setting out purposes. Any
discrepancies are to be reported to the Architect.
This drawing should be read in conjunction with
schedules, specifications and engineers drawings
and details where applicable.

DAVID BENNETT ARCHITECTS
THE OLD COTTAGE
10 VICARAGE LANE, FELPHAM
WEST SUSSEX PO22 7EA
01243 842619 and 07932 757144
Email: davidbennettarch@exctle.com

CLIENT
CS PROPERTY AND CONSULTANCY LTD
PROJECT
MANOR HOUSE, 12 CHICHESTER ROAD
BOGNOR REGIS PO21 2XE

DRAWING TITLE
PROPOSED ELEVATIONS
SHEET 2

SCALE
1/100 at A3

REFERENCE
11332.09 A