



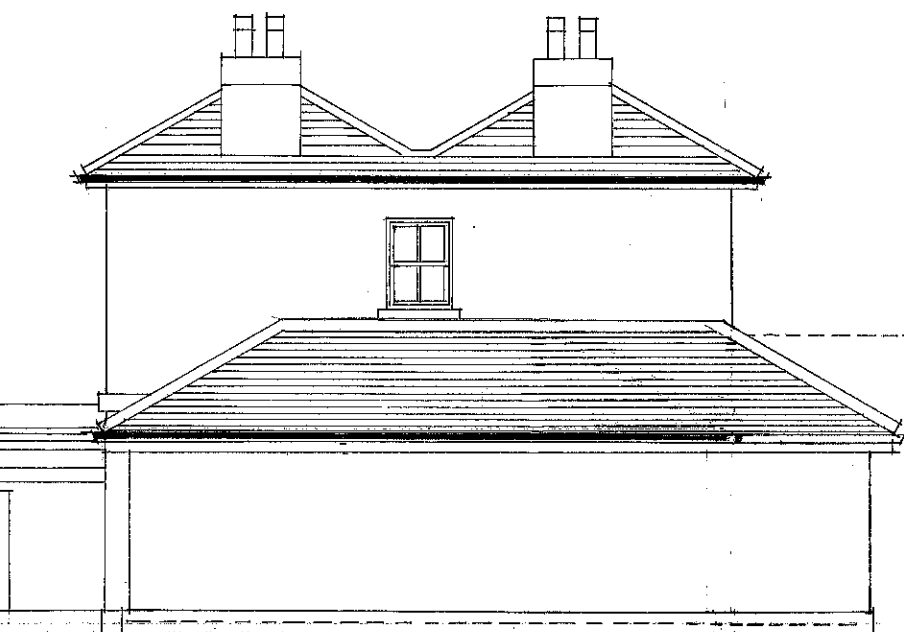


SOUTH ELEVATION TO CHICHESTER ROAD

New single storey extension

EXTERNAL MATERIALS FOR NEW WORK
Natural slate with lead hips and ridges to
roofs, painted render to all elevations with
string course and plinth, sliding sash
windows / full height glazed doors as shown

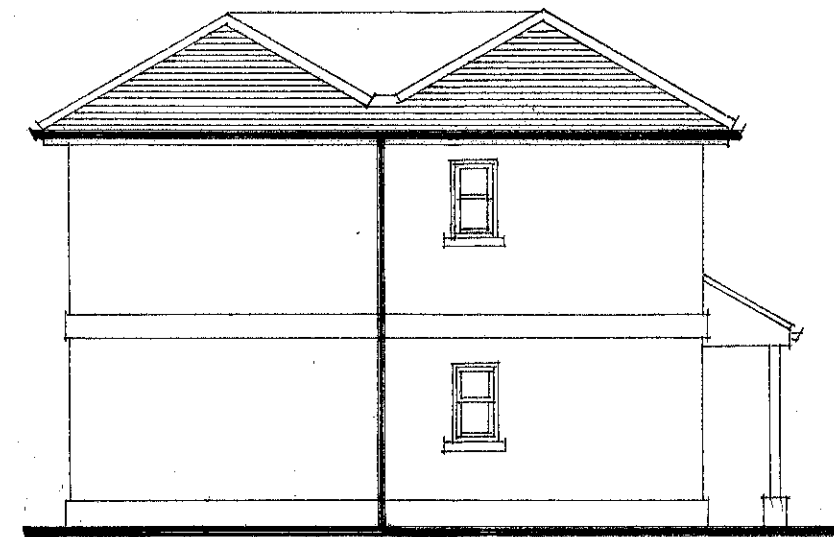

EAST ELEVATION TO 12 CHICHESTER ROAD

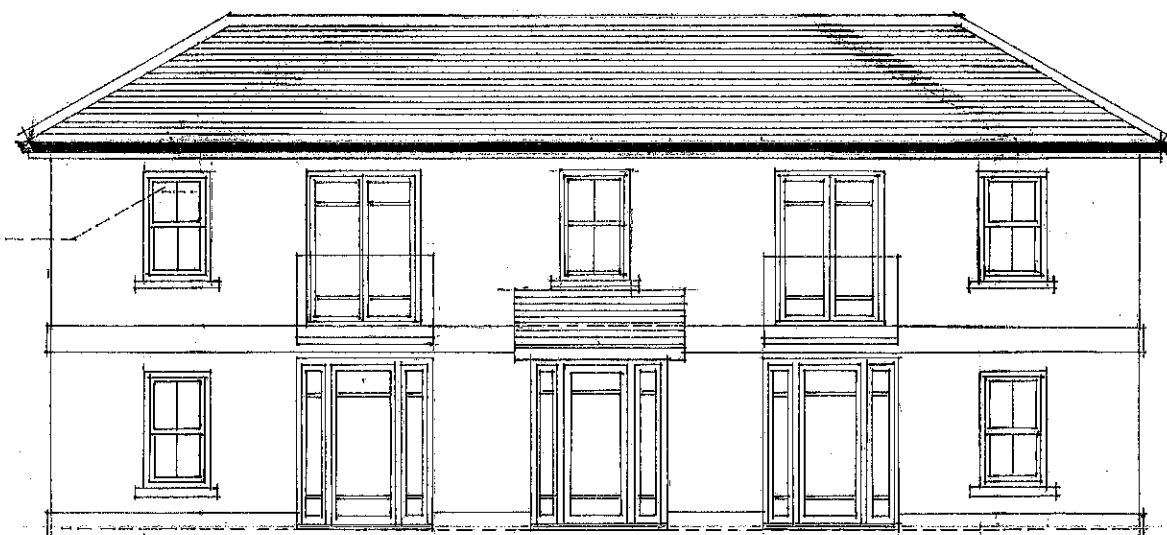

COACH HOUSE

New build to provide 4 flats, replacing single
storey section of existing building (5
bedrooms)

This drawing is the copyright of the Architect and must not be reproduced or used without the Architect's permission. Figured dimensions are to take precedence over scaled dimensions. The Contractor is responsible for checking all figured dimensions on drawings against actual site dimensions. Scaled dimensions are not to be used for construction and setting out purposes. Any discrepancies are to be reported to the Architect. This drawing should be read in conjunction with schedules, specifications and engineers drawings and details where applicable.

DAVID BENNETT ARCHITECTS

THE OLD COTTAGE
10 VICARAGE LANE, FELPHAM
WEST SUSSEX PO22 7EA
01243 842619 and 07932 757144
Email:davidbennettarch@excite.com

CLIENT

CS PROPERTY AND CONSULTANCY LTD

PROJECT

**MANOR HOUSE, 12 CHICHESTER ROAD
BOGNOR REGIS PO21 2XE**

DRAWING TITLE

PROPOSED ELEVATIONS

SHEET 1

SCALE

1/100 at A3

REFERENCE

11332.08 A