


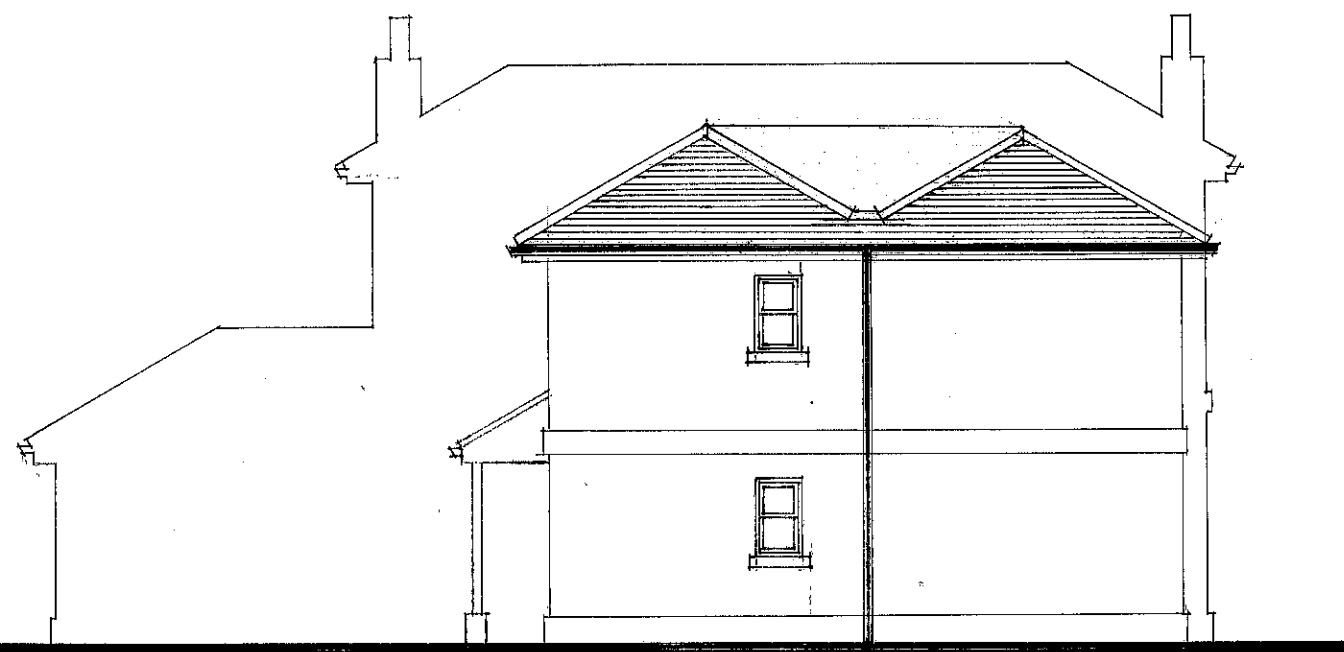

NORTH ELEVATION OF MANOR HOUSE
Original openings restored



NORTH ELEVATION OF COACH HOUSE

EXTERNAL MATERIALS FOR NEW WORK
Natural slate with lead hips and ridges to
roofs, painted render to all elevations with
string course and plinth, sliding sash
windows / full height glazed doors as shown

This drawing is the copyright of the Architect and must not be reproduced or used without the Architect's permission. Figured dimensions are to take precedence over scaled dimensions. The Contractor is responsible for checking all figured dimensions on drawings against actual site dimensions. Scaled dimensions are not to be used for construction and setting out purposes. Any discrepancies are to be reported to the Architect. This drawing should be read in conjunction with schedules, specifications and engineers drawings and details where applicable.



COACH HOUSE
New build to provide 4 flats, replacing single
storey section of existing building (5
bedrooms)



WEST ELEVATION

DAVID BENNETT ARCHITECTS
THE OLD COTTAGE
10 VICARAGE LANE, FELPHAM
WEST SUSSEX PO22 7EA
01243 842619 and 07932 757144
Email:davidbennettarch@excite.com

CLIENT
CS PROPERTY AND CONSULTANCY LTD
PROJECT
MANOR HOUSE, 12 CHICHESTER ROAD
BOGNOR REGIS PO21 2XE

DRAWING TITLE
PROPOSED ELEVATIONS
SHEET 2

SCALE
1/100 at A3

REFERENCE
11332.09 A